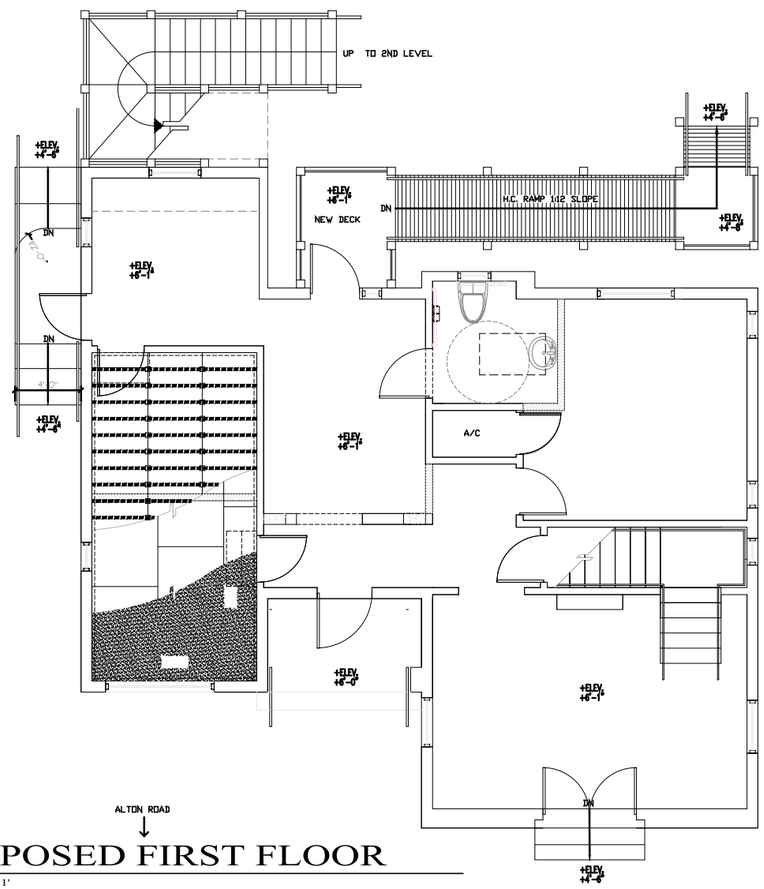

PROPOSED FIRST FLOOR

SCALE 1/4" = 1'

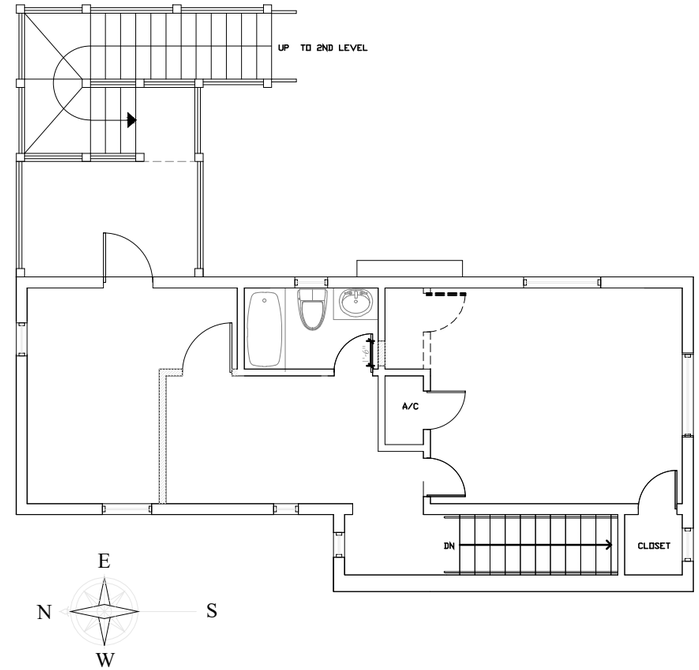

PROPOSED SECOND FLOOR

SCALE 3/4" = 1'

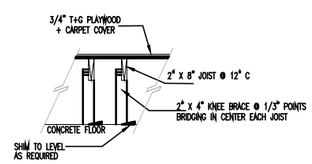

4 A-1 FLOOR DETAIL

SCALE 1/2" = 1'

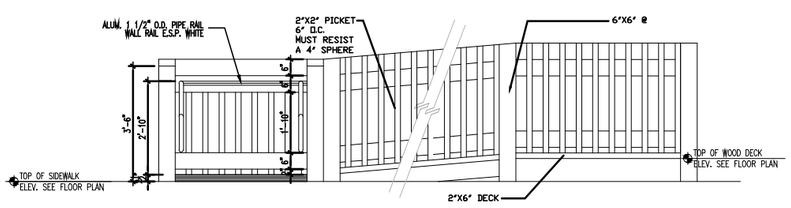

1 A-1 ACCESSIBLE RAMP DETAIL

SCALE 1/2" = 1'

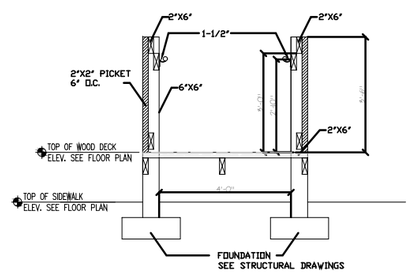

2 A-1 ACCESSIBLE RAMP DETAIL

SCALE 1/2" = 1'

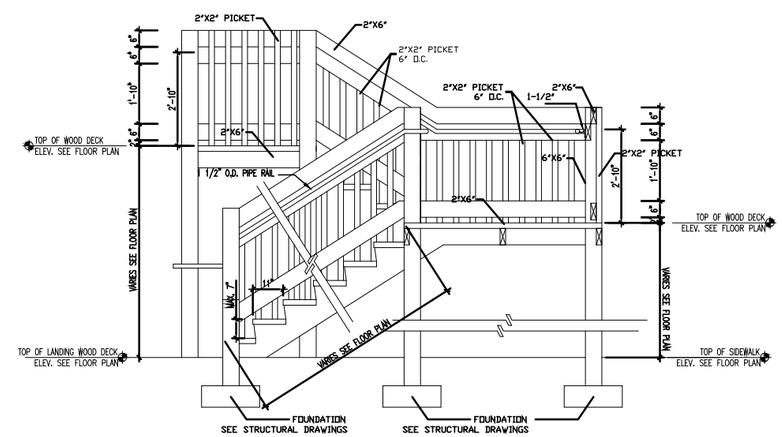

3 A-1 STAIRS DETAIL

SCALE 1/2" = 1'

Revisions

No.	Date	Description

0114

Project: RELATED GROUP SALES OFFICE
1225 ALTON ROAD
Miami Beach, Florida

Sheet Title: FLOOR LAYOUTS & DETAILS

Lic. # AR0012578

ARCHITECTS INTERIOR DESIGNERS
KOBI KARP
AIA/ASID/NCARB
Tel. (305) 946-3636
(305) 372-1373
Fax. (305) 946-2727
17700 Collins Ave. Suite 208
Miami Beach, Florida 33160

Date	MAY 15, 2001
Drawn by	LM
Checked By	
Scale	AS NOTED

Sheet A2

CAD ID: