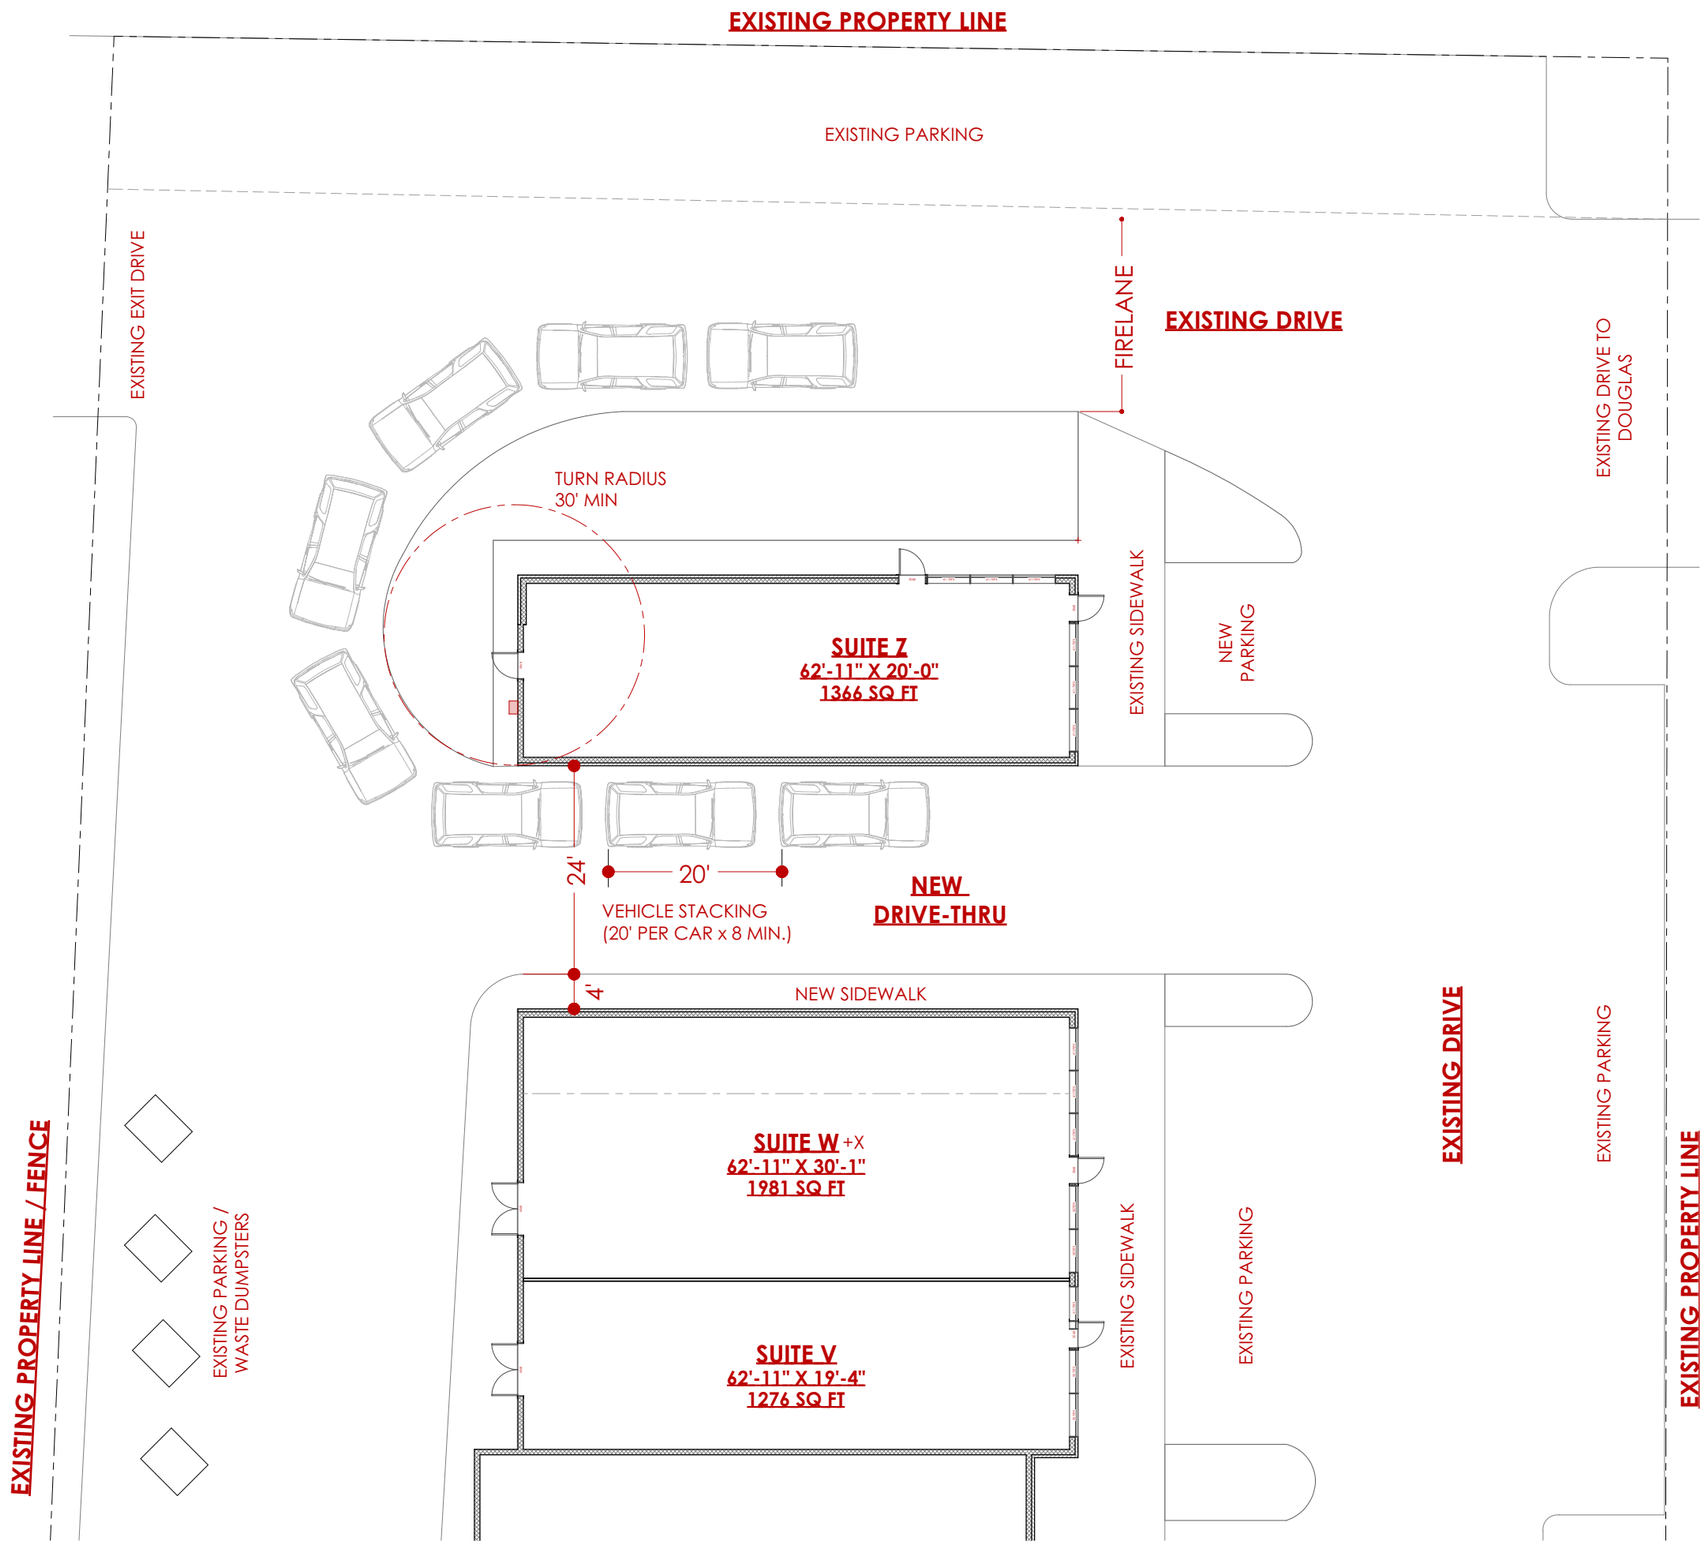

PROPOSED SITE PLAN A
SCALE: 1/8" = 1'-0"

Built By:

Drive-Thru Remodeling

Pintail Boulevard Marketplace
101 N Douglas Ave
Midwest City, OK 73130

Revisions

#	Note	Date

Project No:
Date: 11/17/2025
Checked By:

Drawings By:

12B CONCEPTS LLC

SITE PLAN A

A0.1

Scale:

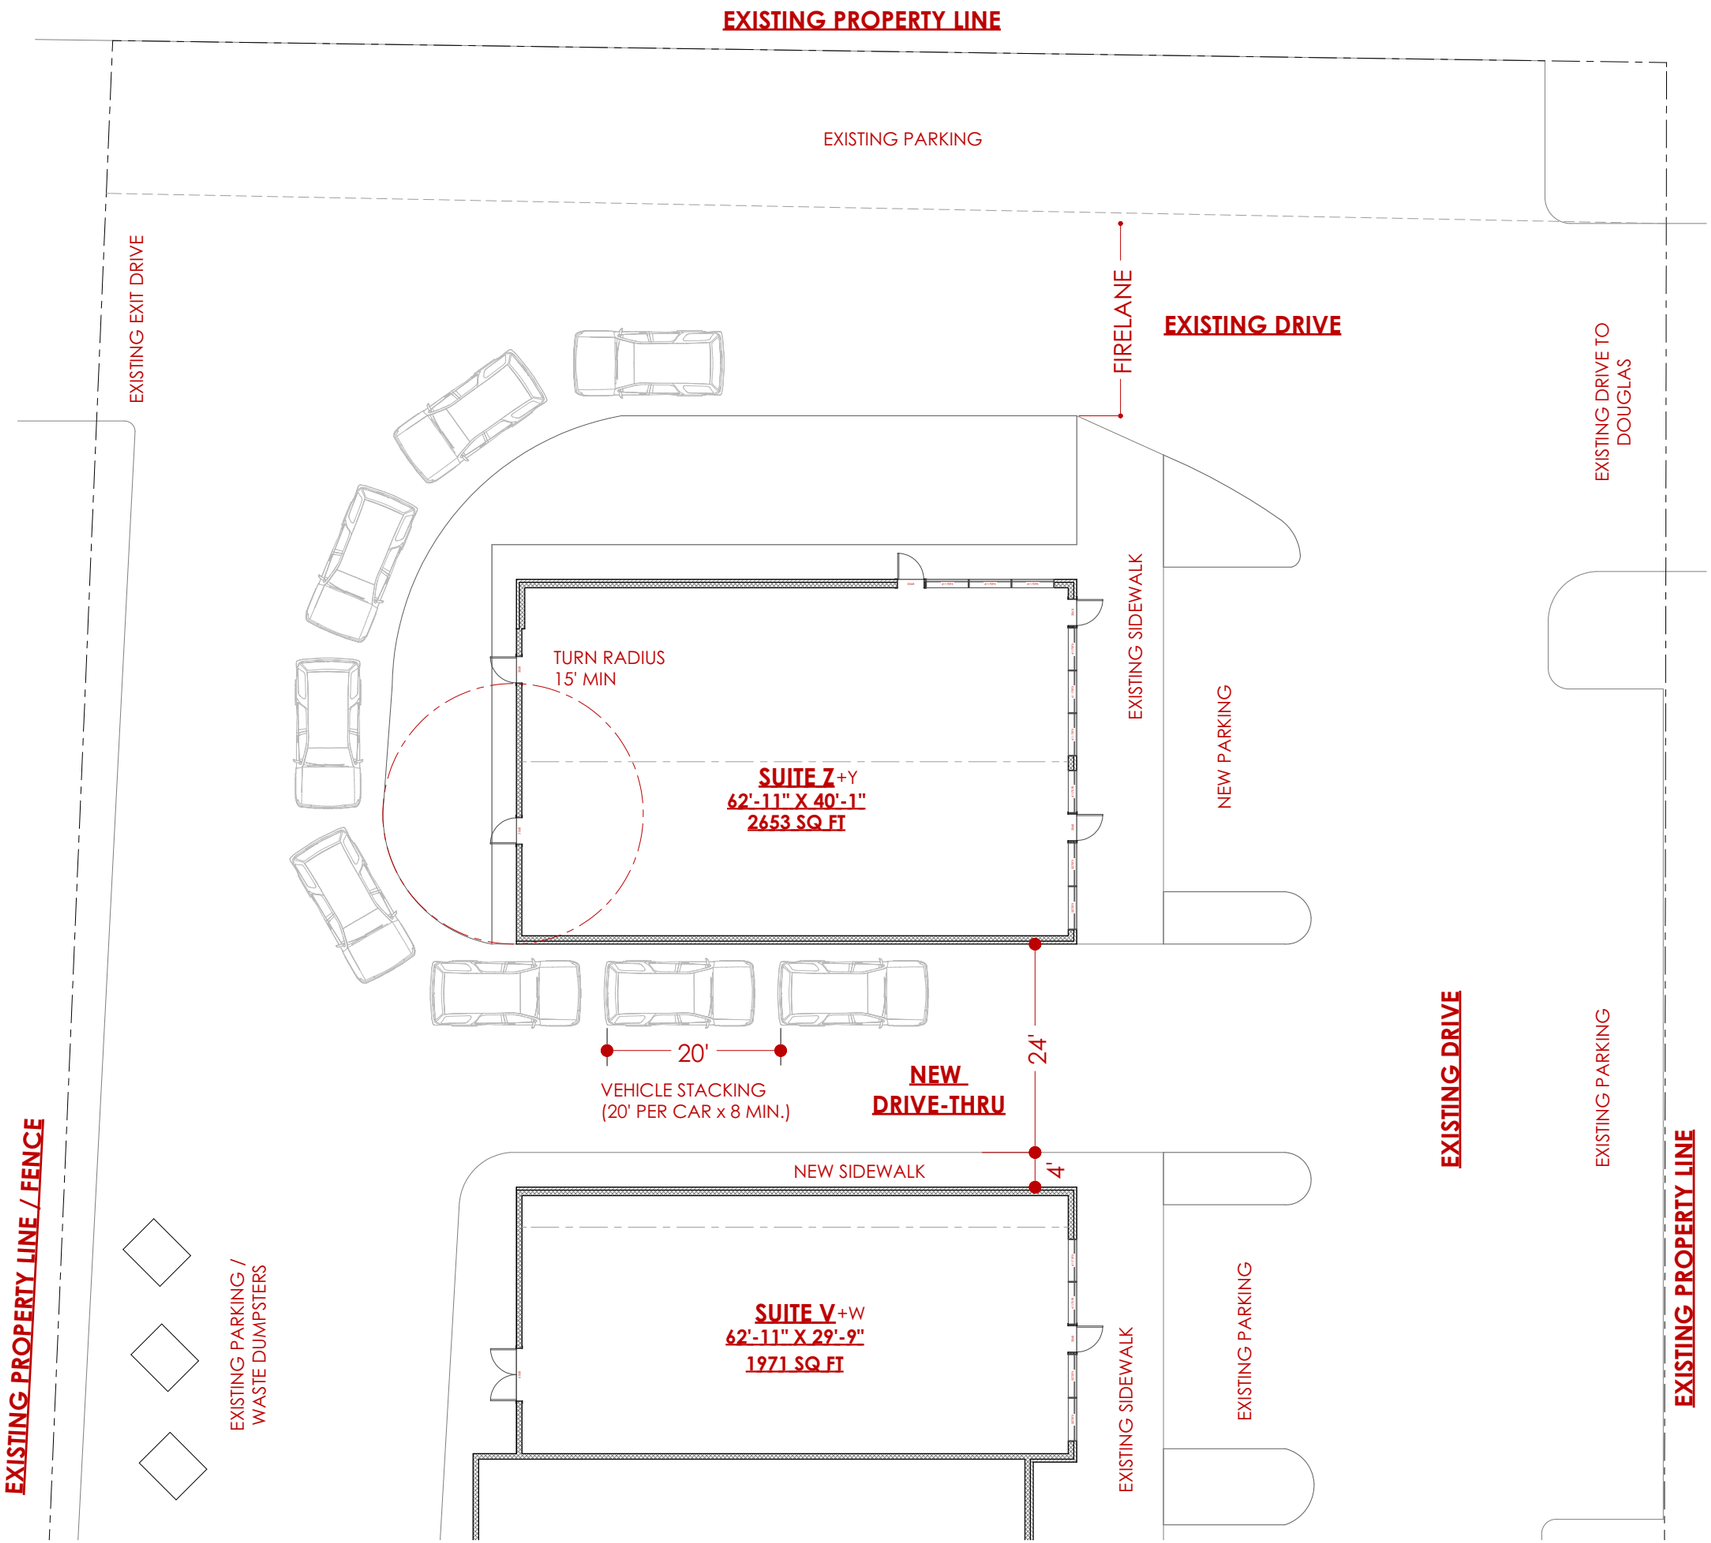

PROPOSED SITE PLAN B
SCALE: 1/8" = 1'-0"

Built By:

Drive-Thru Remodeling

Pintail Boulevard Marketplace
101 N Douglas Ave
Midwest City, OK 73130

Revisions

#	Note	Date

Project No:
Date: 11/17/2025
Checked By:

Drawings By:

12B CONCEPTS

SITE PLAN B

A0.2

Scale:

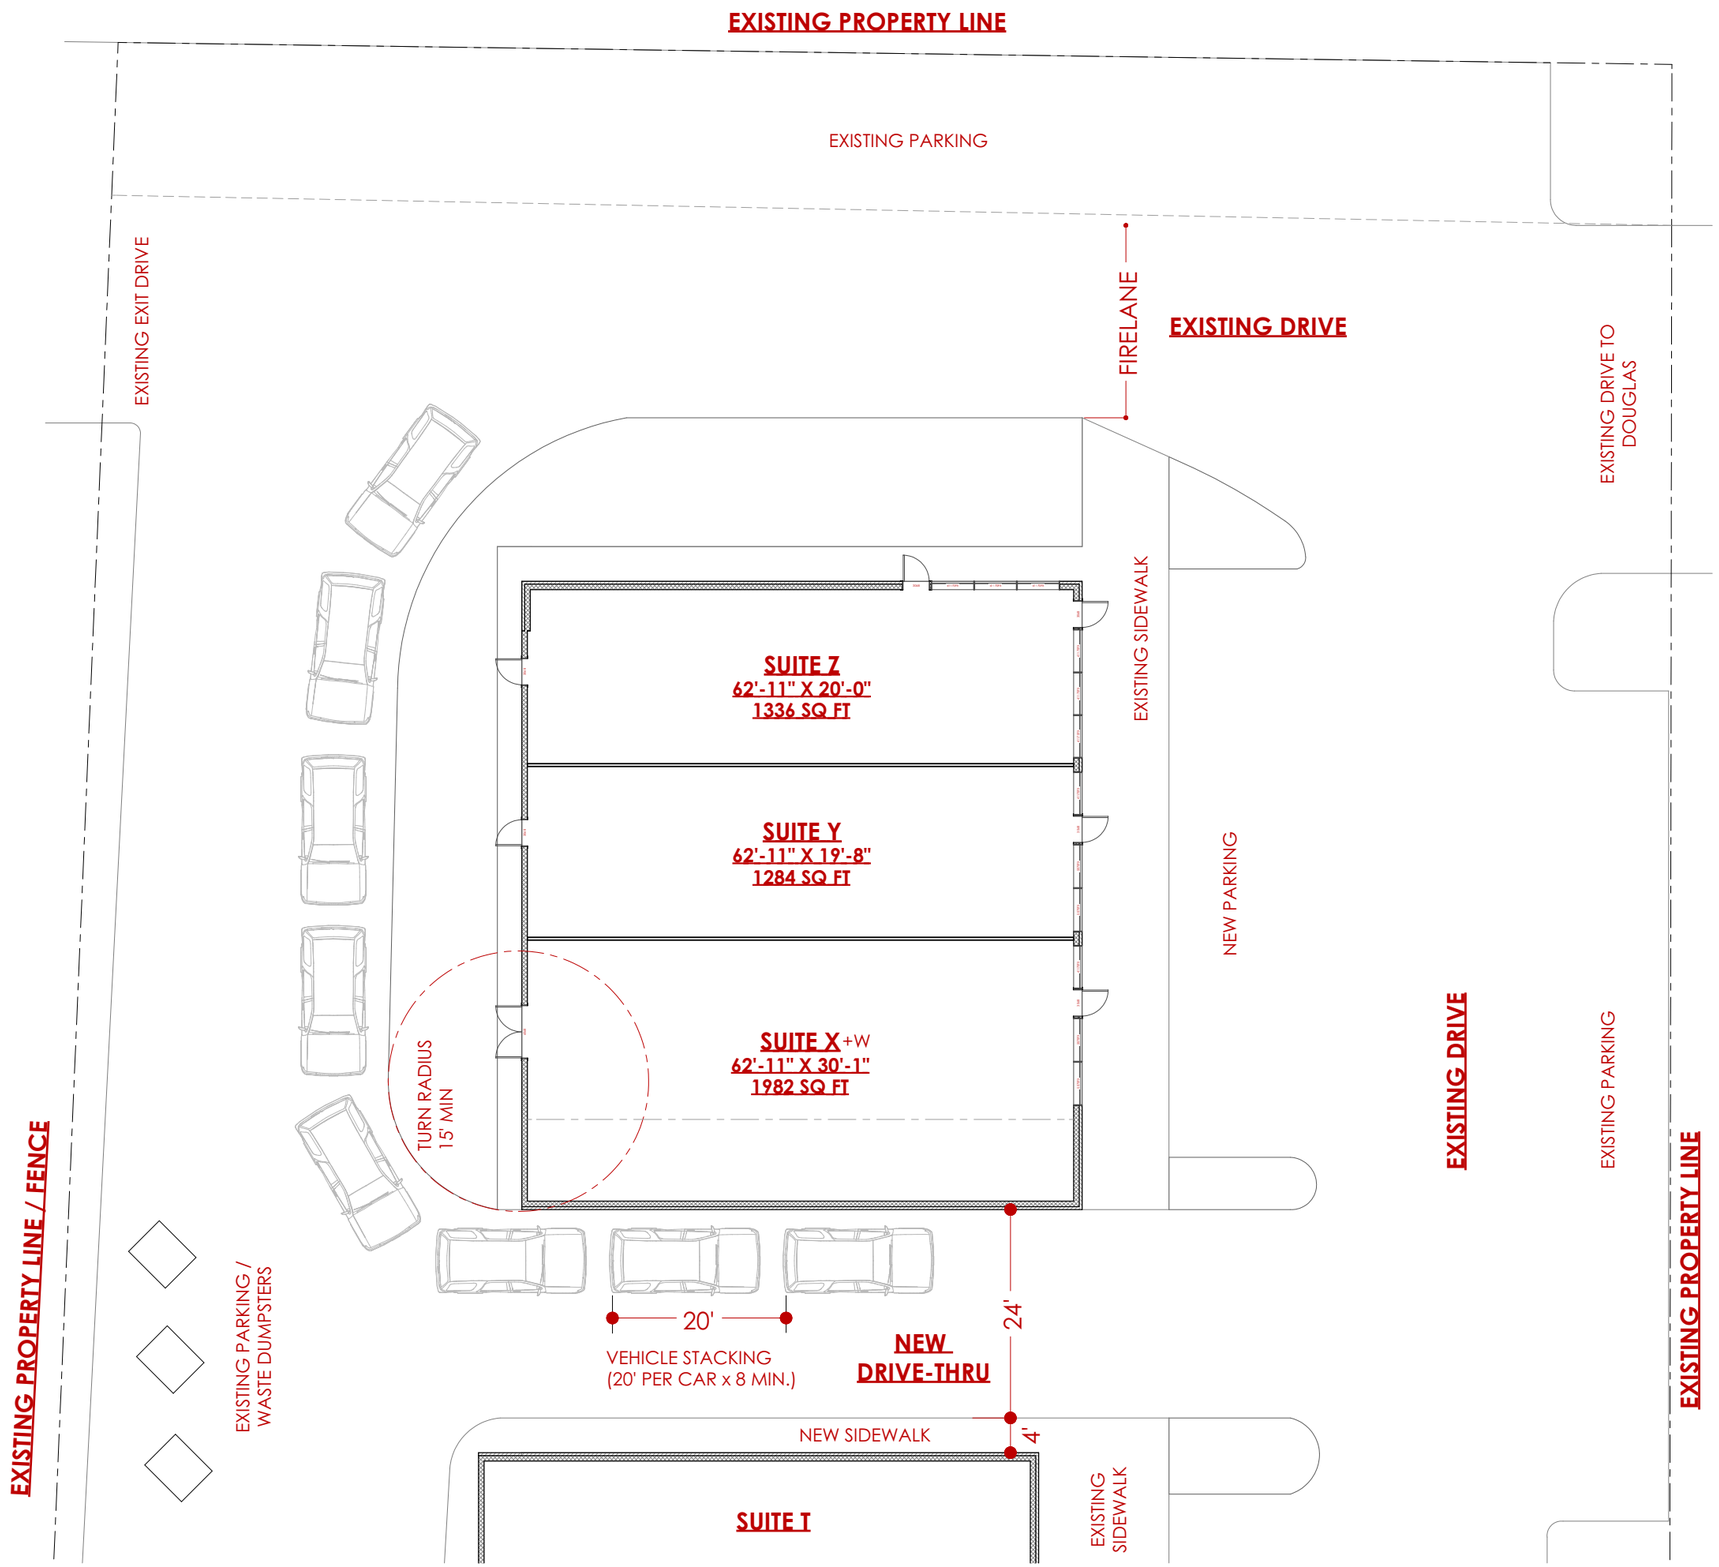

PROPOSED SITE PLAN C
SCALE: 1/8" = 1'-0"

Built By:

Drive-Thru Remodeling

Pintail Boulevard Marketplace
101 N Douglas Ave
Midwest City, OK 73130

Revisions

#	Note	Date

Project No:
Date: 11/17/2025
Checked By:

Drawings By:

12B CONCEPTS

SITE PLAN C

A0.3

Scale: