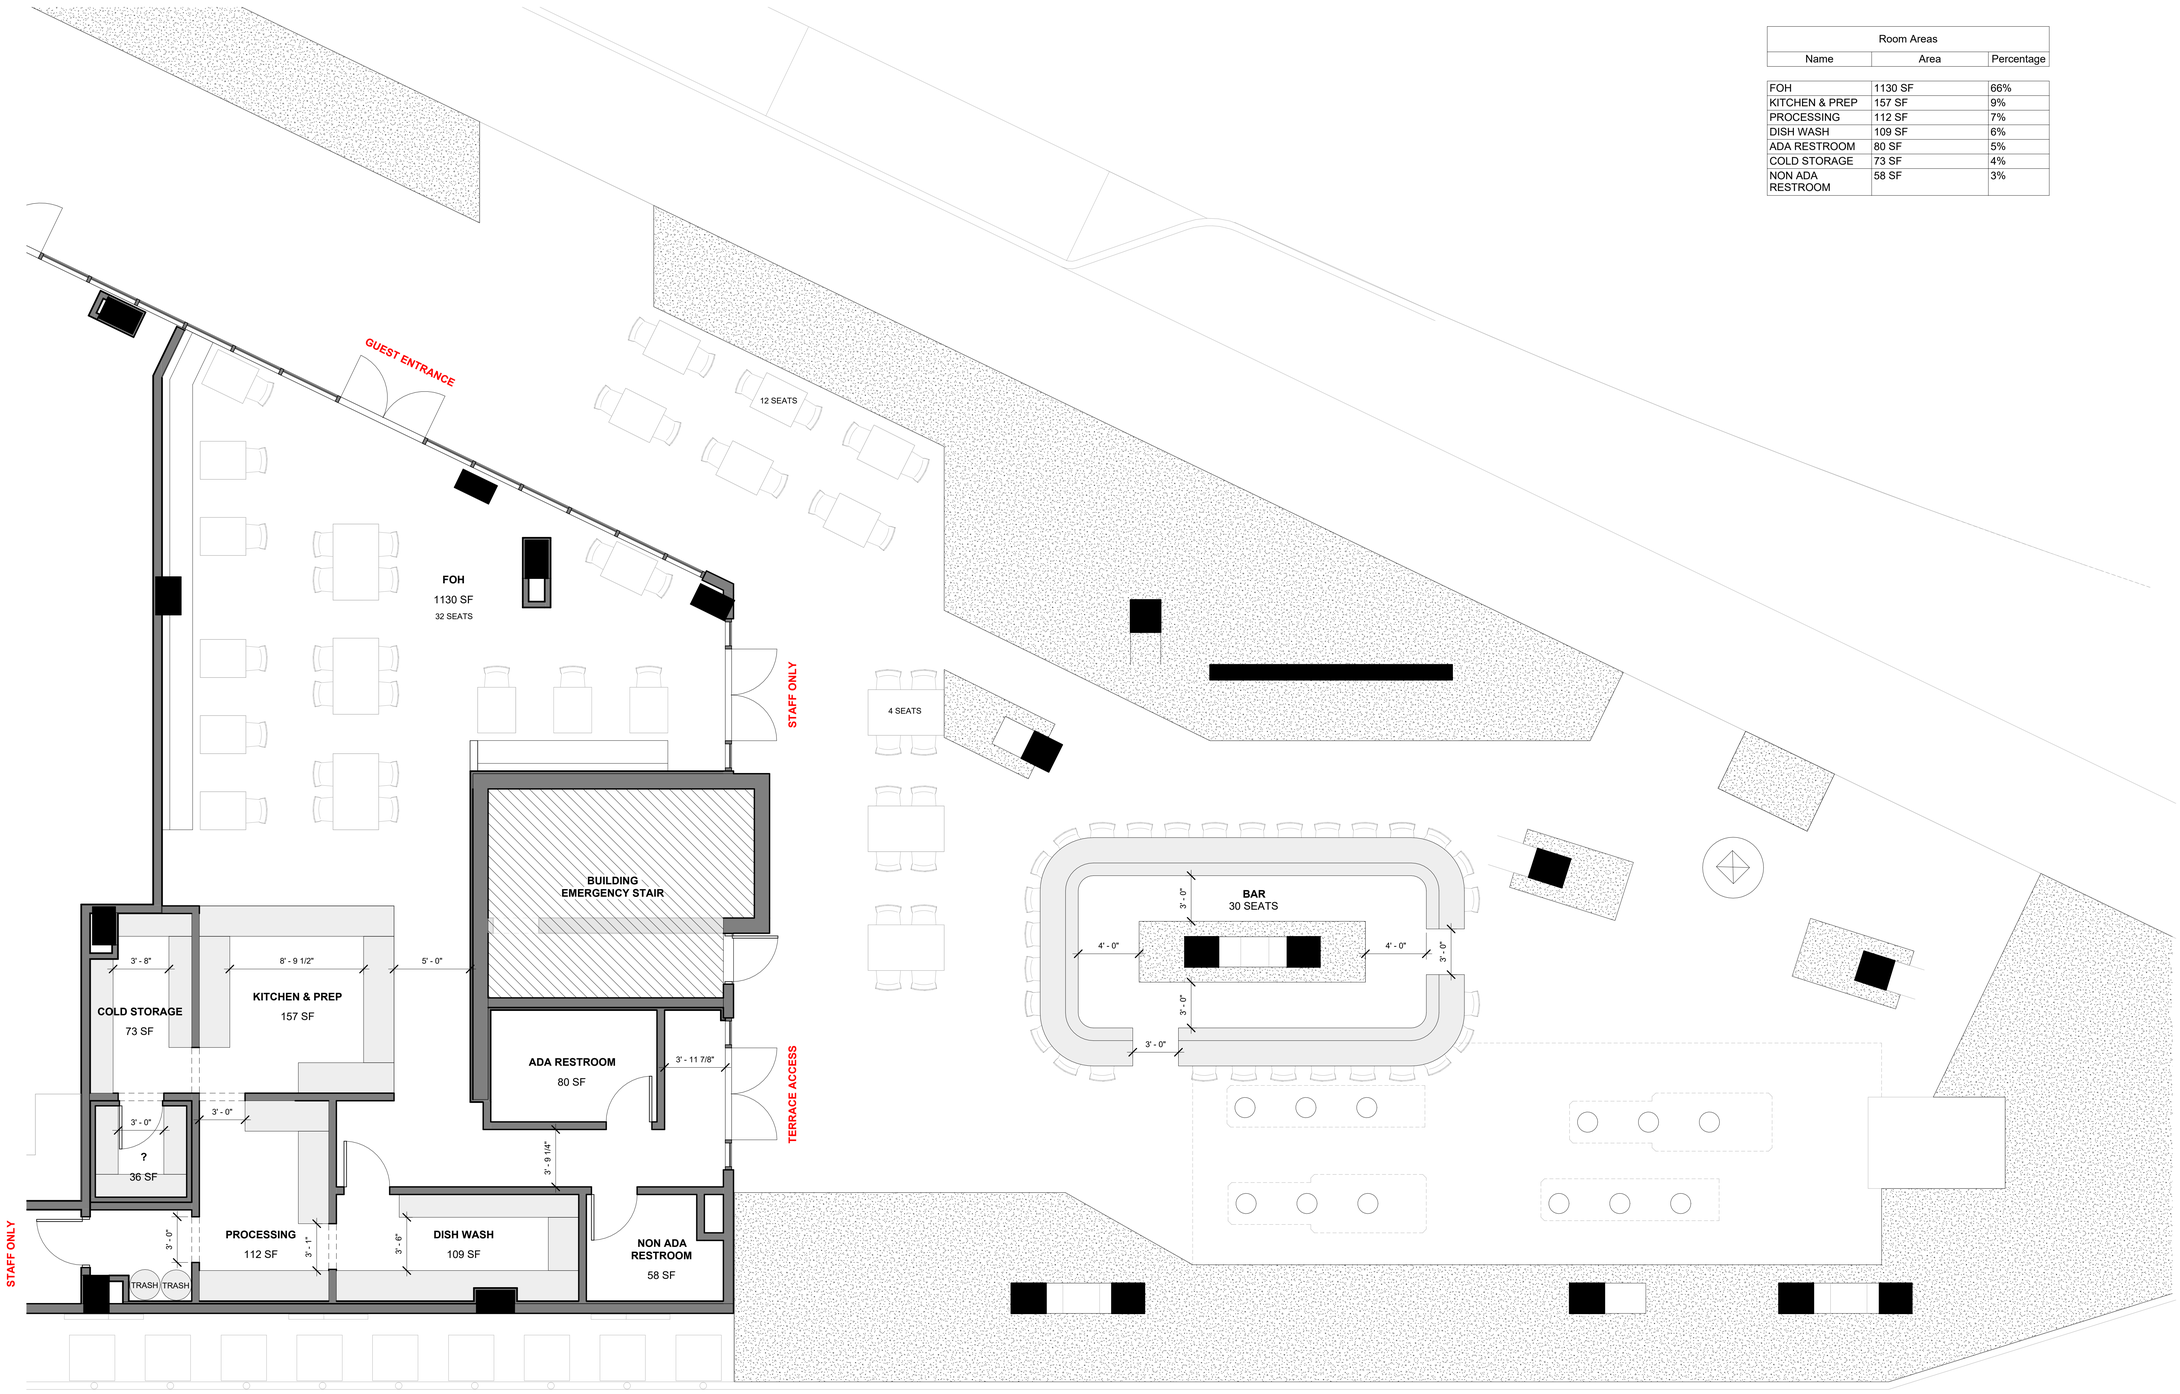

1 Level 1
1/4" = 1'-0"

Room Areas		
Name	Area	Percentage
FOH	1130 SF	66%
KITCHEN & PREP	157 SF	9%
PROCESSING	112 SF	7%
DISH WASH	109 SF	6%
ADA RESTROOM	80 SF	5%
COLD STORAGE	73 SF	4%
NON ADA RESTROOM	58 SF	3%

No.	Description	Date

BAY 8 RESTAURANT

17071 NMB

PRELIMINARY FLOOR PLANS

Project Number	A-003
Date	06/08/2026
Drawn By	HUY DG TRAN
Checked By	HUY DG TRAN

SK-001

Scale 1/4" = 1'-0"

7/17/2026 6:34:53 PM