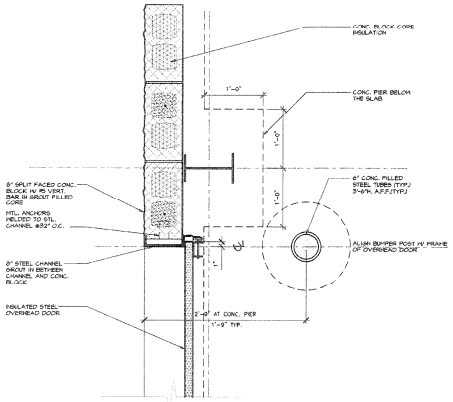

1 A-5 OVERHEAD DOOR / BUMPER POST DETAIL
1"=1'-0"

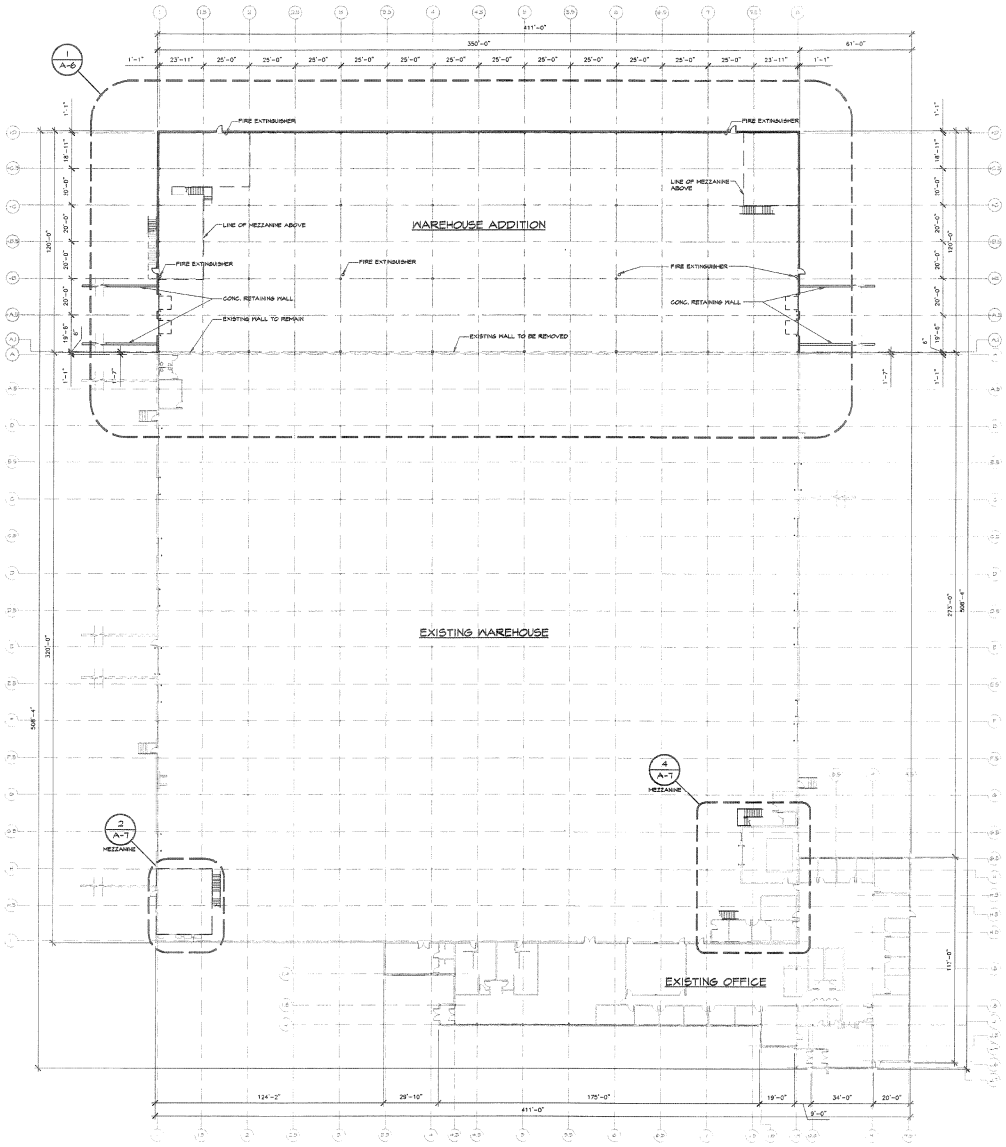

FLOOR PLAN
1/8"=1'-0"

12/09/02

2163 University Park Drive, Suite 220
Okemos, Michigan 48864
Phone: (517) 349-9499
Fax: (517) 349-9902
www.thepeabodygroup.com

Copyright 2002 the peabody group

the peabody group
ARCHITECTS & DESIGNERS

PROJECT MANAGER:
K. JONES

DRAWN BY:
D MCKENNA

INDUSTRIAL DEVELOPMENT FOR:

D.T.P. ASSOCIATES, L.L.C.
1973 HOLLOWAY DRIVE
DELAN TWP., MI

01.013

3BAY

A-5