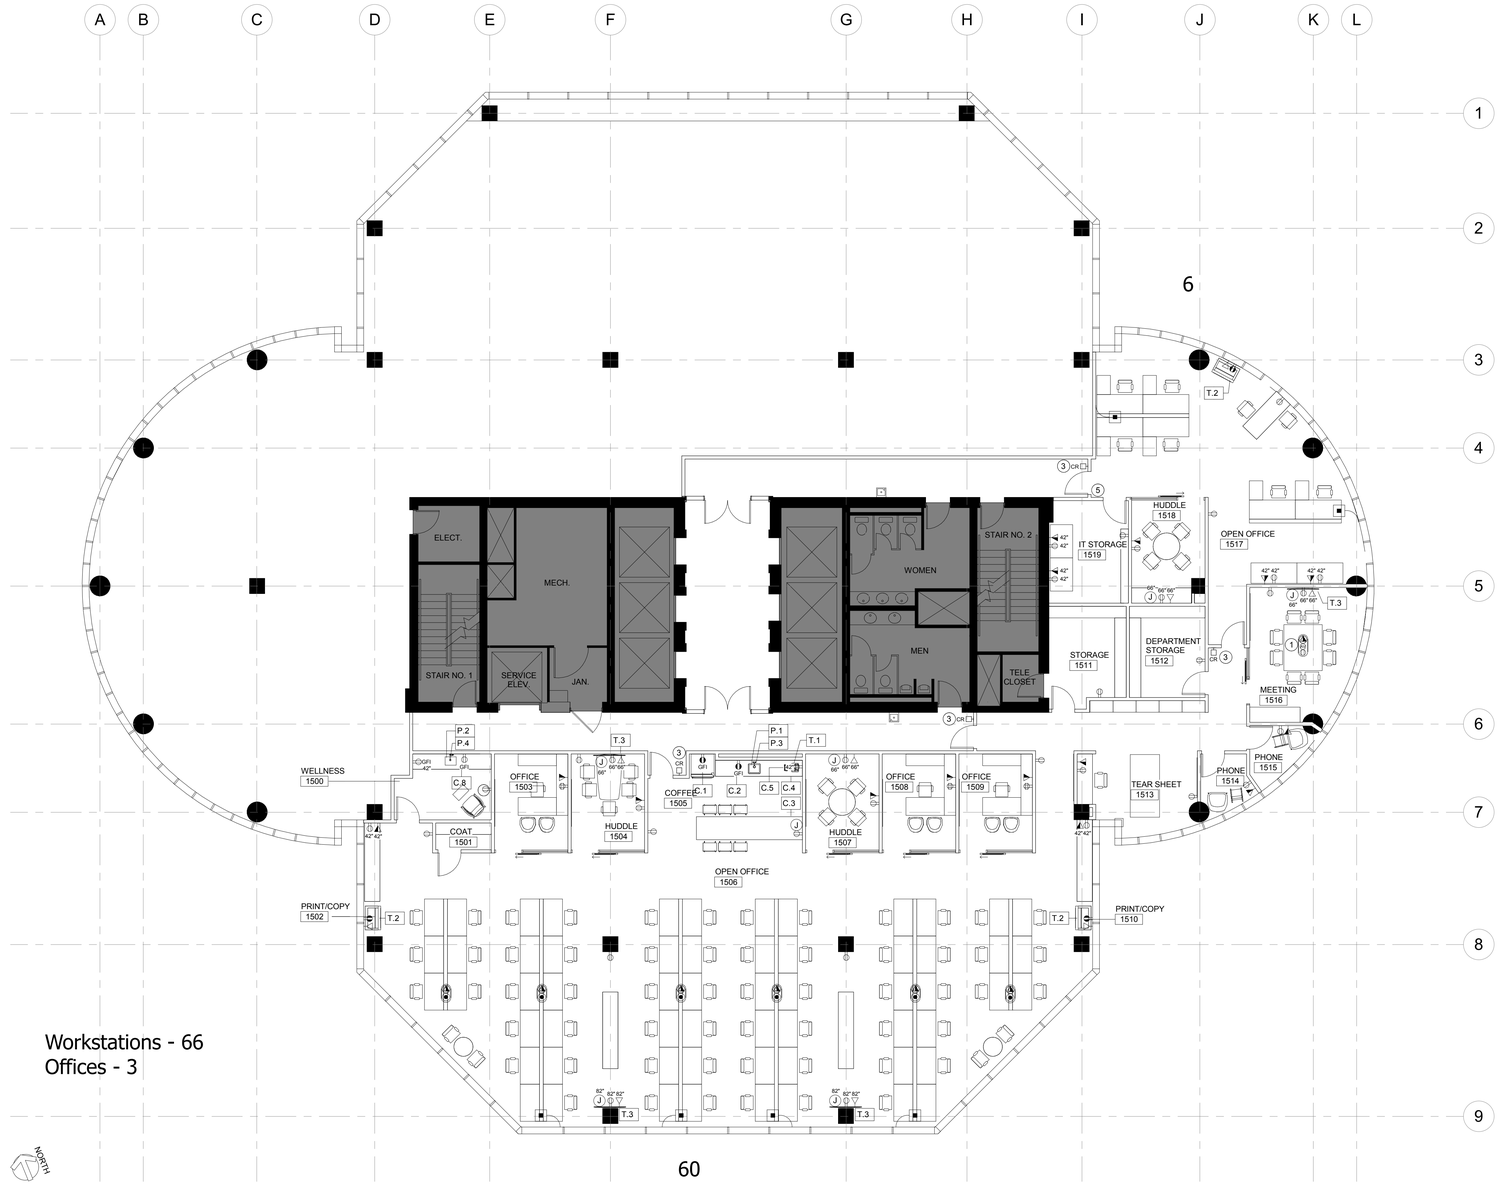

60

1 POWER & COMMUNICATION PLAN - LEVEL 15

1/8" = 1'-0"

(J)	JUCTION BOX - CONDUIT STUBBED UP ABOVE CEILING
CR	CARD READER - PROVIDE JBOX, CONDUIT AND PULL STRING
▽	COMMUNICATIONS - DATA
	POWER RECEPTACLE - DUPLEX
	POWER RECEPTACLE - DUPLEX DEDICATED
	POWER RECEPTACLE - QUADPLEX
	POWER RECEPTACLE - QUADPLEX DEDICATED
■	WALL MOUNTED FURNITURE WHIP - COMBINATION POWER/DATA; ASSUME 2 NETWORK/ 2 DUPLEX PER STATION
▽	CEILING MOUNTED - COMBINATION DUPLEX & NETWORK CABLE
▽	FLOOR CORE - HARDWIRED - COMBINATION POWER/DATA
▽	FLOOR CORE - RECESSED PLUG-IN BOX - COMBINATION POWER/DATA/AUDIO VISUAL CONNECTIONS
(P)	WALL PHONE

*GC TO SUBMIT COLOR CHART FOR COVERPLATES AND FLOOR CORE COVERS FOR ARCHITECT'S SELECTION

1. LEGEND NOTES:
2. THE SUFFIX "GFI" WITH ANY OUTLET INDICATES THAT THE OUTLET IS A GROUND FAULT INTERRUPT OUTLET.
3. THE SUFFIX "N" WITH ANY OUTLET INDICATES THAT THE OUTLET IS NEW.
4. THE SUFFIX "E" WITH ANY OUTLET INDICATES THAT THE OUTLET IS EXISTING TO REMAIN.
5. FIXTURE COLOR TBD. SUBMIT COLOR TO ARCHITECT FOR APPROVAL. GENERALLY WOOD WALLS & ACCENT WALLS TO RECEIVE BLACK DEVICE & COVER PLATE U.N.O.
6. REFER TO "MOUNTING HEIGHTS" ON SHEET A-0 FOR TYPICAL MOUNTING LOCATIONS AND HEIGHTS OF OUTLETS AND SWITCHES.

7 POWER AND COMMUNICATIONS LEGEND

1. ALL OUTLETS IN OFFICES TO BE DIMENSIONED AS FOLLOWS. (CONFIRM LOCATION W/ ARCHITECT PRIOR TO INSTALLATION).

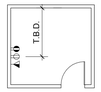

2. SWITCHES, FIRE DEVICES, ETC. SHALL BE GANGED AND LOCATED PER MOUNTING DIAGRAM SPECIFICATIONS.

3. ALL OUTLETS MOUNTED ABOVE COUNTER SURFACES, ARE TO BE MOUNTED HORIZONTALLY.

4. GC & EC TO REFER TO AV DOCUMENTS & COORDINATE WALK THRU W/AV CONSULTANT FOR EXACT PLACEMENT OF POWER/TELE/DATA OUTLETS, SPEAKERS AND CONDUITS. REFER TO AV DRAWINGS FOR SPECIFIC REQUIREMENTS. ARCHITECTURAL DRAWINGS ARE FOR INFORMATION PURPOSES ONLY.

5. ALL EXISTING OUTLETS NOTED TO REMAIN ARE TO BE REPLACED WITH WHITE OUTLETS AND COVER PLATES, ALL OTHERS ARE TO BE REMOVED AND DRYWALL PATCHED.

6 GENERAL POWER AND COMMUNICATIONS PLAN TYPICALS

1. PROVIDE CONDUIT PATHWAYS (SIZED BY ENGINEER) BETWEEN JUNCTION BOXES FOR A/V REQUIREMENTS WHERE INDICATED. COORDINATE ALL REQUIREMENTS WITH TENANT'S A/V VENDOR. COORDINATE EXACT CORE LOCATIONS WITH ARCHITECT/FURNITURE VENDOR PRIOR TO DRILLING.
2. AT INDICATED LOCATION PROVIDE J-BOXES WITH OUTLET AND USB; COORDINATE WITH BUILT-IN CASEWORK AS REQUIRED.
3. PROVIDE JUNCTION BOXES FOR CARD READERS; GC SHALL COORDINATE SECURITY AND HARDWARE VENDORS WITH DOORS. EGRESS DOORS SHALL BE TIED TO RELEASE WITH FIRE ALARM SYSTEM WHERE APPLICABLE.
4. FLOOR CORES WITH CONDUIT
5. CIPHER LOCK - REFERENCE DOOR AND HARDWARE SCHEDULE FOR SPECIFICATION

5 POWER AND COMMUNICATIONS PLAN SHEET CODED NOTES

(1) CODED NOTE

TYPE	DESCRIPTION	MANUFACTURER	MODEL #	FINISH	NOTES
C.1	REFRIGERATOR	TBD	TBD	TBD	TBD
C.2	DISHWASHER	TBD	TBD	TBD	ADA COMPLIANT
C.3	MICROWAVE	TBD	TBD	TBD	TBD
C.4	UNDERCOUNTER ICE MAKER	TBD	TBD	TBD	ADA COMPLIANT
C.5	TOASTER	TBD	TBD	TBD	TBD
C.6	TOASTER OVEN	TBD	TBD	TBD	TBD
C.7	BEVERAGE REFRIGERATOR	TBD	TBD	TBD	TBD
C.8	UNDERCOUNTER REFRIGERATOR	TBD	TBD	TBD	ADA COMPLIANT
C.9	UNDERCOUNTER BEVERAGE REFRIGERATOR	TBD	TBD	TBD	ADA COMPLIANT
P.1	UNDERMOUNT SINK	TBD	TBD	TBD	BREAKROOM & COFFEE
P.2	UNDERMOUNT SINK	TBD	TBD	TBD	WELLNESS
P.3	PULL DOWN SPRAY FAUCET	TBD	TBD	TBD	BREAKROOM & COFFEE
P.4	FAUCET	TBD	TBD	TBD	WELLNESS

4 EQUIPMENT LIST CONT.

C.1 CONTRACTOR PROVIDED P.1 PLUMBING EQUIPMENT

4.0 GENERAL REQUIREMENTS

4.0.1 REFER TO PARTITION PLAN FOR TYPICAL GENERAL REQUIREMENTS INCLUDING SUBMITTALREQUIREMENTS.

4.1 GENERAL POWER AND COMMUNICATION NOTES:

4.1.1 REFER TO GENERAL POWER AND COMMUNICATION STANDARDS FOR TYPICAL INFORMATION.

4.1.2 INSPECTIONS AS REQUIRED BY LOCAL AUTHORITIES SHALL BE COMPLETED PRIOR TO CLOSING OF CEILING OF ANY WALLS OR CEILINGS.

4.1.3 REFER TO REFLECTED CEILING PLAN FOR NOTES REGARDING REQUIREMENTS

4.1.4 FIELD VERIFICATIONS: G.C. AND SUBCONTRACTORS SHALL BE RESPONSIBLE TO VERIFY FIELD CONDITIONS AND DIMENSIONS BEFORE BEGINNING WORK. SIZES OF CONDUI ADEQUATE FOR CABLE/SERVICE SPECIFIED.

4.1.5 COORDINATION OF ELECTRICAL WORK WITH HVAC, CABINET WORK, CAR ASSURED BY GC.

4.1.6 ELECTRICAL CONTRACTOR TO PROVIDE FINAL CONNECTION AFTER ALL FURNITURE HAS BEEN INSTALLED.

4.1.7 ALL TELE/DATA DROPS ARE INDICATED FOR INFORMATION ONLY. GC & EC TO COORDINATE W/ CABLE VENDOR'S DOCUMENTS OR W/ TENANT TO CONFIRM FINAL SCOPE REQUIREMENTS.

2 POWER AND COMMUNICATIONS PLAN GENERAL NOTES:

TYPE	DESCRIPTION	MANUFACTURER	MODEL #	FINISH	NOTES
T.1	COFFEE MAKER	-	TBD	TBD	PROVIDE WATERLINE AND FILTRATION KIT. COORDINATE EXACT LOCATION WITH TENANT PRIOR TO INSTALLATION
T.2	COPIER	-	TBD	TBD	TBD
T.3	TV MONITOR	-	TBD	TBD	TBD
T.4	BINDING/CUTTING EQUIP. & MAILING MACHINE	-	TBD	TBD	SEE PLAN FOR ITEMS/LOCATIONS

3 EQUIPMENT LIST

T.1 TENANT PROVIDED

ASD | SKY

210 25th Avenue North
Suite 518
Nashville, TN 37203
T 615.289.9247
www.asdsky.com

FOR PERMIT & CONSTRUCTION

1801 WEST END AVE
NASHVILLE, TN 37203

This drawing is the property of Associated Space Design, Inc. and is not to be reproduced or copied in whole or part. It is not to be used on any other project and is to be returned upon request. Scales as stated herein are for reference only as normal reproduction processes may alter the accuracy of original drawings. Associated Space Design, Inc. 2018

NO: DATE: REMARKS:

REVISIONS:

DRAWING TITLE:
POWER AND COMMUNICATIONS @ 15TH FLOOR

PROJECT NO.: 60085.00
ISSUE DATE:
DRAWN BY: AB
CHECKED BY: MO

SHEET NUMBER:
A4.15

8/2/2018 6:03:20 PM

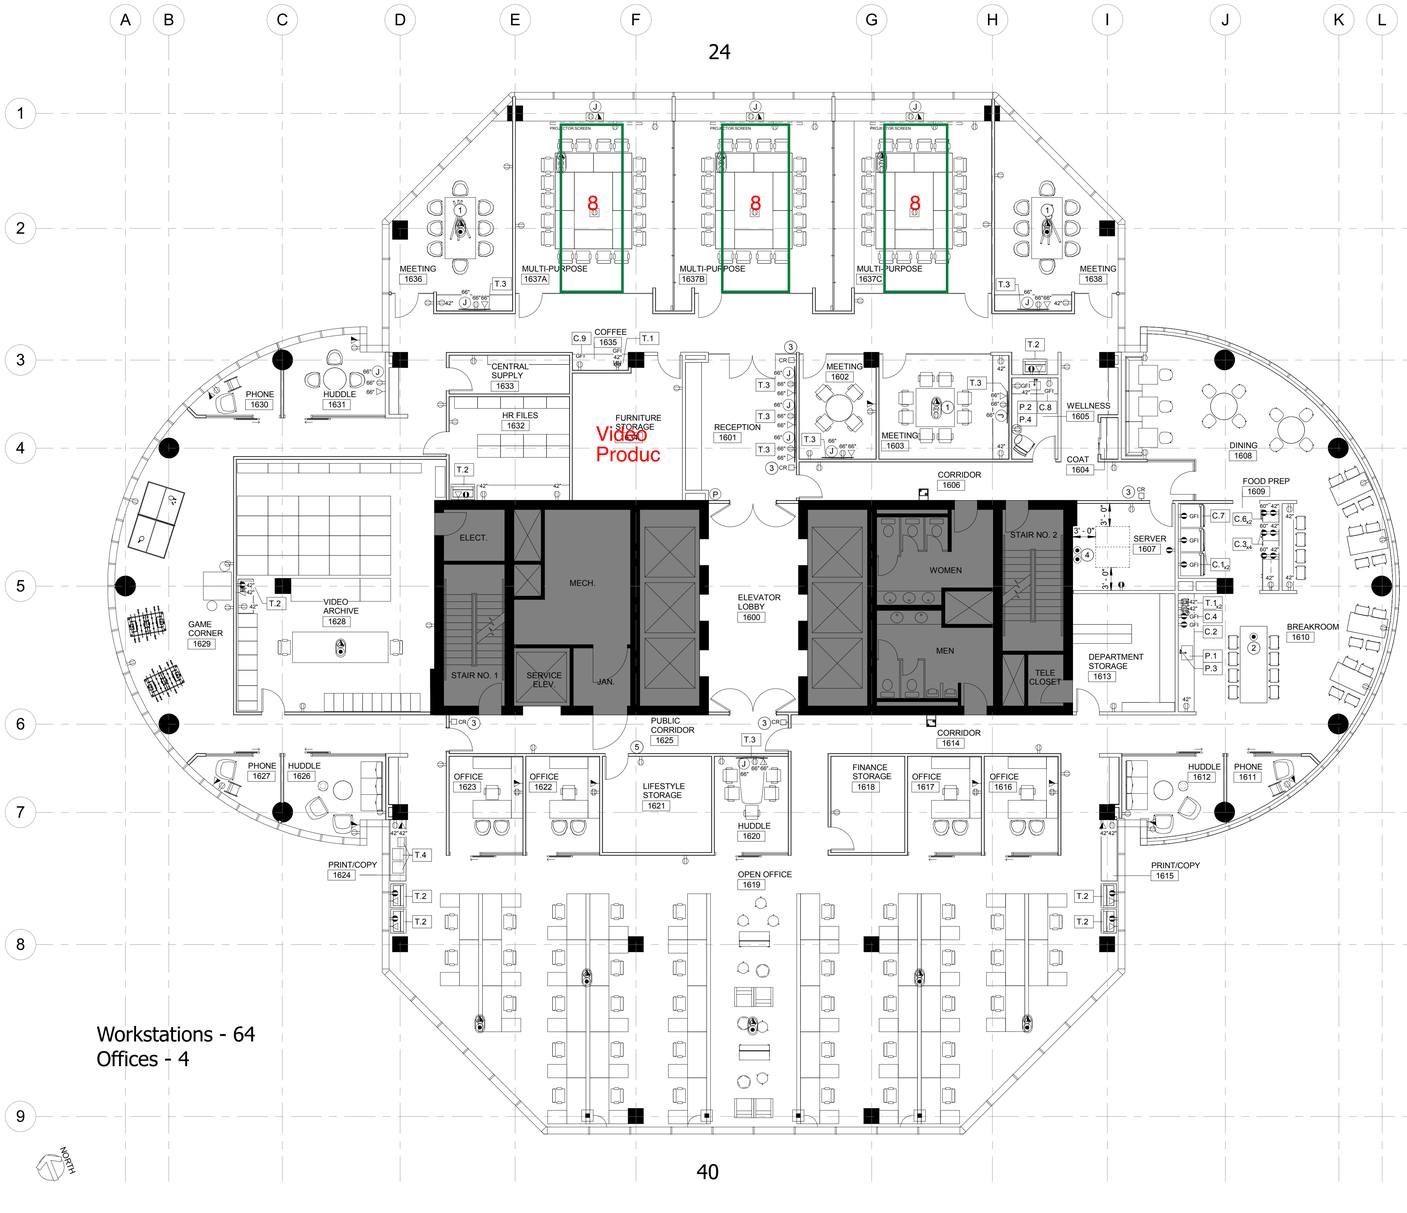

1 POWER & COMMUNICATION PLAN - LEVEL 16

1/8" = 1'-0"

J	JUCTION BOX - CONDUIT STUBBED UP ABOVE CEILING
CR	CARD READER - PROVIDE JBOX, CONDUIT AND PULL STRING
	COMMUNICATIONS - DATA
	POWER RECEPTACLE - DUPLEX
	POWER RECEPTACLE - DUPLEX DEDICATED
	POWER RECEPTACLE - QUADPLEX
	POWER RECEPTACLE - QUADPLEX DEDICATED
	WALL MOUNTED FURNITURE WHIP - COMBINATION POWER/DATA; ASSUME 2 NETWORK/ 2 DUPLEX PER STATION
	CEILING MOUNTED - COMBINATION DUPLEX & NETWORK CABLE
	FLOOR CORE - HARDWIRED - COMBINATION POWER/DATA
	FLOOR CORE - RECESSED PLUG-IN BOX - COMBINATION POWER/DATA/AUDIO VISUAL CONNECTIONS
P	WALL PHONE

*GC TO SUBMIT COLOR CHART FOR COVERPLATES AND FLOOR CORE COVERS FOR ARCHITECT'S SELECTION

1. LEGEND NOTES:
2. THE SUFFIX "GFI" WITH ANY OUTLET INDICATES THAT THE OUTLET IS A GROUND FAULT INTERRUPT OUTLET.
3. THE SUFFIX "N" WITH ANY OUTLET INDICATES THAT THE OUTLET IS NEW.
4. THE SUFFIX "E" WITH ANY OUTLET INDICATES THAT THE OUTLET IS EXISTING TO REMAIN.
5. FIXTURE COLOR TBD, SUBMIT COLOR TO ARCHITECT FOR APPROVAL. GENERALLY WOOD WALLS & ACCENT WALLS TO RECEIVE BLACK DEVICE & COVER PLATE U.N.O.
6. REFER TO "MOUNTING HEIGHTS" ON SHEET A-0 FOR TYPICAL MOUNTING LOCATIONS AND HEIGHTS OF OUTLETS AND SWITCHES.

7 POWER AND COMMUNICATIONS LEGEND

1. ALL OUTLETS IN OFFICES TO BE DIMENSIONED AS FOLLOWS. (CONFIRM LOCATION W/ ARCHITECT PRIOR TO INSTALLATION).

2. SWITCHES, FIRE DEVICES, ETC. SHALL BE GANGED AND LOCATED PER MOUNTING DIAGRAM SPECIFICATIONS.

3. ALL OUTLETS MOUNTED ABOVE COUNTER SURFACES, ARE TO BE MOUNTED HORIZONTALLY.

4. GC & EC TO REFER TO AV DOCUMENTS & COORDINATE WALK THRU W/AV CONSULTANT FOR EXACT PLACEMENT OF POWER/TELE/DATA OUTLETS, SPEAKERS AND CONDUITS. REFER TO AV DRAWINGS FOR SPECIFIC REQUIREMENTS. ARCHITECTURAL DRAWINGS ARE FOR INFORMATION PURPOSES ONLY.

5. ALL EXISTING OUTLETS NOTED TO REMAIN ARE TO BE REPLACED WITH WHITE OUTLETS AND COVER PLATES, ALL OTHERS ARE TO BE REMOVED AND DRYWALL PATCHED.

6 GENERAL POWER AND COMMUNICATIONS PLAN TYPICALS

1. PROVIDE CONDUIT PATHWAYS (SIZED BY ENGINEER) BETWEEN JUNCTION BOXES FOR A/V REQUIREMENTS WHERE INDICATED. COORDINATE ALL REQUIREMENTS WITH TENANT'S A/V VENDOR. COORDINATE EXACT CORE LOCATIONS WITH ARCHITECT/FURNITURE VENDOR PRIOR TO DRILLING.
2. AT INDICATED LOCATION PROVIDE J-BOXES WITH OUTLET AND USB; COORDINATE WITH BUILT-IN CASEWORK AS REQUIRED.
3. PROVIDE JUNCTION BOXES FOR CARD READERS; GC SHALL COORDINATE SECURITY AND HARDWARE VENDORS WITH DOORS. EGRESS DOORS SHALL BE TIED TO RELEASE WITH FIRE ALARM SYSTEM WHERE APPLICABLE.
4. FLOOR CORES WITH CONDUIT
5. CIPHER LOCK - REFERENCE DOOR AND HARDWARE SCHEDULE FOR SPECIFICATION

5 POWER AND COMMUNICATIONS PLAN SHEET CODED NOTES

1 CODED NOTE

TYPE	DESCRIPTION	MANUFACTURER	MODEL #	FINISH	NOTES
C.1	REFRIGERATOR	TBD	TBD	TBD	TBD
C.2	DISHWASHER	TBD	TBD	TBD	ADA COMPLIANT
C.3	MICROWAVE	TBD	TBD	TBD	TBD
C.4	UNDERCOUNTER ICE MAKER	TBD	TBD	TBD	ADA COMPLIANT
C.5	TOASTER	TBD	TBD	TBD	TBD
C.6	TOASTER OVEN	TBD	TBD	TBD	TBD
C.7	BEVERAGE REFRIGERATOR	TBD	TBD	TBD	TBD
C.8	UNDERCOUNTER REFRIGERATOR	TBD	TBD	TBD	ADA COMPLIANT
C.9	UNDERCOUNTER BEVERAGE REFRIGERATOR	TBD	TBD	TBD	ADA COMPLIANT
P.1	UNDERMOUNT SINK	TBD	TBD	TBD	BREAKROOM & COFFEE
P.2	UNDERMOUNT SINK	TBD	TBD	TBD	WELLNESS
P.3	PULL DOWN SPRAY FAUCET	TBD	TBD	TBD	BREAKROOM & COFFEE
P.4	FAUCET	TBD	TBD	TBD	WELLNESS

4 EQUIPMENT LIST CONT.

C.1 CONTRACTOR PROVIDED P.1 PLUMBING EQUIPMENT

4.0 GENERAL REQUIREMENTS

4.0.1 REFER TO PARTITION PLAN FOR TYPICAL GENERAL REQUIREMENTS INCLUDING SUBMITTALREQUIREMENTS.

4.1 GENERAL POWER AND COMMUNICATION NOTES:

4.1.1 REFER TO GENERAL POWER AND COMMUNICATION STANDARDS FOR TYPICAL INFORMATION.

4.1.2 INSPECTIONS AS REQUIRED BY LOCAL AUTHORITIES SHALL BE COMPLETED PRIOR TO CLOSING OF CEILING OF ANY WALLS OR CEILINGS.

4.1.3 REFER TO REFLECTED CEILING PLAN FOR NOTES REGARDING REQUIREMENTS

4.1.4 FIELD VERIFICATIONS: G.C. AND SUBCONTRACTORS SHALL BE RESPONSIBLE TO VERIFY FIELD CONDITIONS AND DIMENSIONS BEFORE BEGINNING WORK. SIZES OF CONDUI ADEQUATE FOR CABLE/SERVICE SPECIFIED.

4.1.5 COORDINATION OF ELECTRICAL WORK WITH HVAC, CABINET WORK, CAR ASSURED BY GC.

4.1.6 ELECTRICAL CONTRACTOR TO PROVIDE FINAL CONNECTION AFTER ALL FURNITURE HAS BEEN INSTALLED.

4.1.7 ALL TELE/DATA DROPS ARE INDICATED FOR INFORMATION ONLY. GC & EC TO COORDINATE W/ CABLE VENDOR'S DOCUMENTS OR W/ TENANT TO CONFIRM FINAL SCOPE REQUIREMENTS.

2 POWER AND COMMUNICATIONS PLAN GENERAL NOTES:

TYPE	DESCRIPTION	MANUFACTURER	MODEL #	FINISH	NOTES
T.1	COFFEE MAKER	-	TBD	TBD	PROVIDE WATERLINE AND FILTRATION KIT. COORDINATE EXACT LOCATION WITH TENANT PRIOR TO INSTALLATION
T.2	COPIER	-	TBD	TBD	TBD
T.3	TV MONITOR	-	TBD	TBD	TBD
T.4	BINDING/CUTTING EQUIP. & MAILING MACHINE	-	TBD	TBD	SEE PLAN FOR ITEMS/LOCATIONS

3 EQUIPMENT LIST

T.1 TENANT PROVIDED

ASD | SKY

210 25th Avenue North
Suite 518
Nashville, TN 37203
T 615.289.9247
www.asdsky.com

FOR PERMIT & CONSTRUCTION

1801 WEST END AVE
NASHVILLE, TN 37203

This drawing is the property of Associated Space Design, Inc. and is not to be reproduced or copied in whole or part. It is not to be used on any other project and is to be returned upon request. Scales as stated herein are for reference only as normal reproduction processes may alter the accuracy of original drawings.
Associated Space Design, Inc. 2018

NO:	DATE:	REMARKS:

REVISIONS:

DRAWING TITLE:
POWER AND COMMUNICATIONS @ 16TH FLOOR

PROJECT NO:	ISSUE DATE:
60085.00	
DRAWN BY: AB	CHECKED BY: MO

SHEET NUMBER:
A4.16

8/2/2018 6:03:27 PM

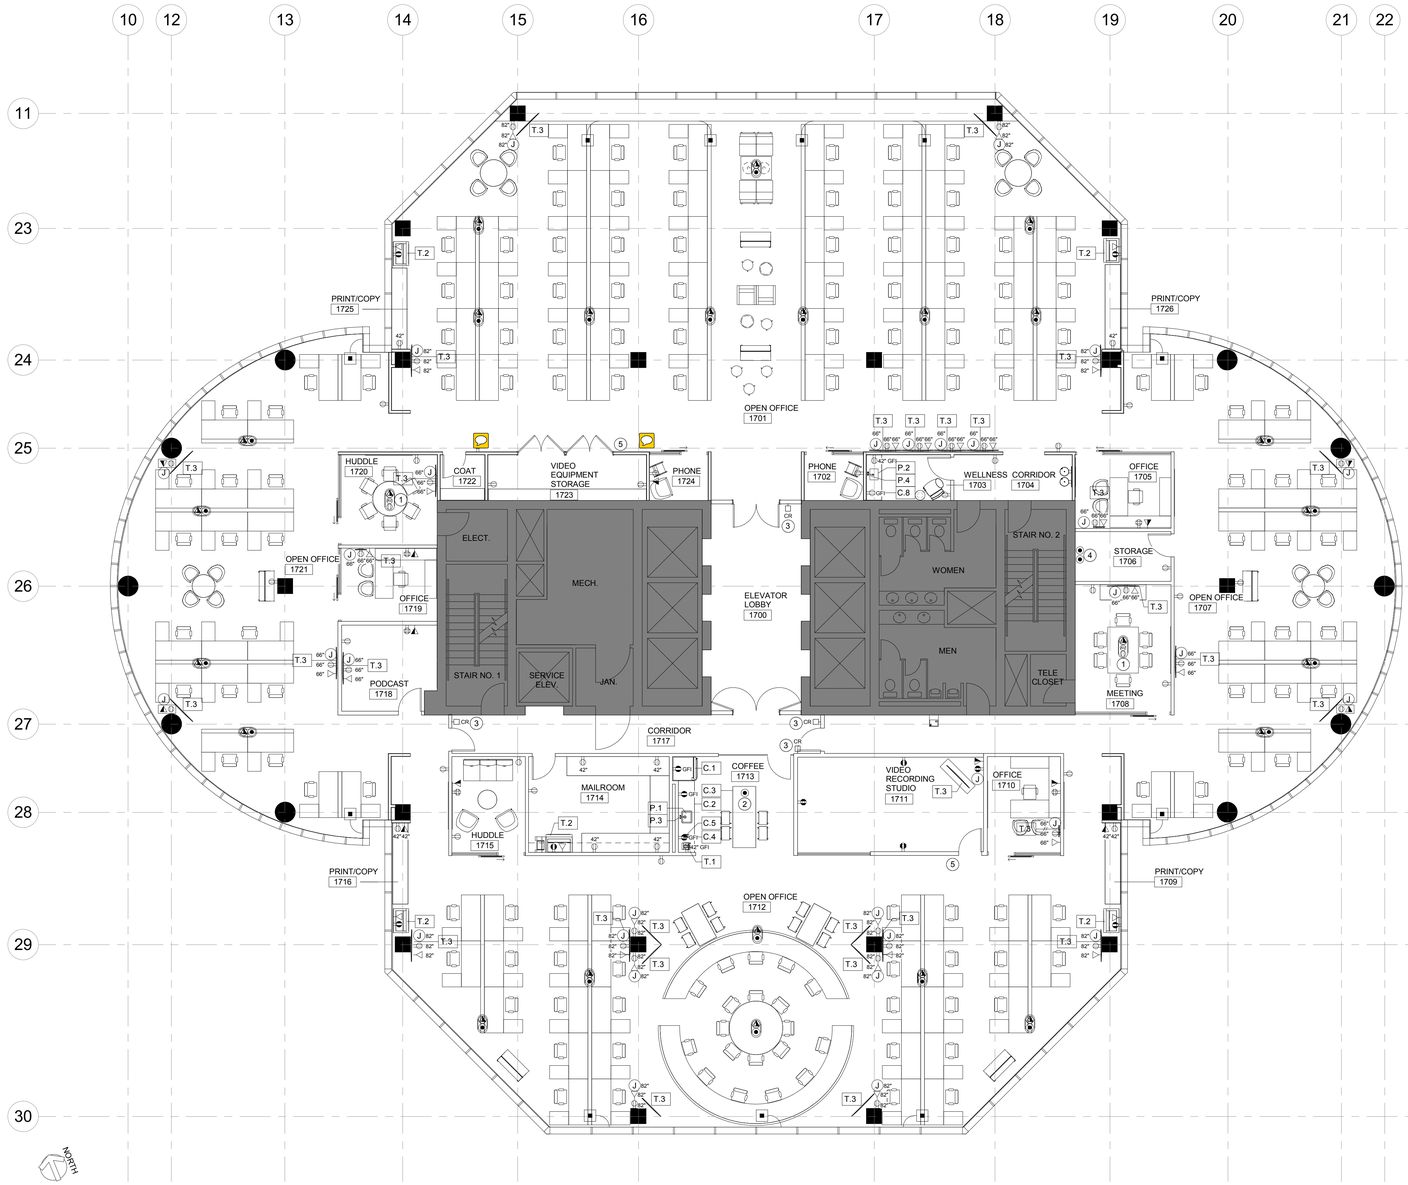

1 POWER & COMMUNICATION PLAN - LEVEL 17

1/8" = 1'-0"

(J)	JUCTION BOX - CONDUIT STUBBED UP ABOVE CEILING
CR	CARD READER - PROVIDE JBOX, CONDUIT AND PULL STRING
▽	COMMUNICATIONS - DATA
	POWER RECEPTACLE - DUPLEX
	POWER RECEPTACLE - DUPLEX DEDICATED
	POWER RECEPTACLE - QUADPLEX
	POWER RECEPTACLE - QUADPLEX DEDICATED
	WALL MOUNTED FURNITURE WHIP - COMBINATION POWER/DATA; ASSUME 2 NETWORK/ 2 DUPLEX PER STATION
	CEILING MOUNTED - COMBINATION DUPLEX & NETWORK CABLE
	FLOOR CORE - HARDWIRED - COMBINATION POWER/DATA
	FLOOR CORE - RECESSED PLUG-IN BOX - COMBINATION POWER/DATA/AUDIO VISUAL CONNECTIONS
(P)	WALL PHONE

*GC TO SUBMIT COLOR CHART FOR COVERPLATES AND FLOOR CORE COVERS FOR ARCHITECT'S SELECTION

1. LEGEND NOTES:
2. THE SUFFIX "GFI" WITH ANY OUTLET INDICATES THAT THE OUTLET IS A GROUND FAULT INTERRUPT OUTLET.
3. THE SUFFIX "N" WITH ANY OUTLET INDICATES THAT THE OUTLET IS NEW.
4. THE SUFFIX "E" WITH ANY OUTLET INDICATES THAT THE OUTLET IS EXISTING TO REMAIN.
5. FIXTURE COLOR TBD, SUBMIT COLOR TO ARCHITECT FOR APPROVAL. GENERALLY WOOD WALLS & ACCENT WALLS TO RECEIVE BLACK DEVICE & COVER PLATE U.N.O.
6. REFER TO "MOUNTING HEIGHTS" ON SHEET A-0 FOR TYPICAL MOUNTING LOCATIONS AND HEIGHTS OF OUTLETS AND SWITCHES.

7 POWER AND COMMUNICATIONS LEGEND

1. ALL OUTLETS IN OFFICES TO BE DIMENSIONED AS FOLLOWS. (CONFIRM LOCATION W/ ARCHITECT PRIOR TO INSTALLATION).

2. SWITCHES, FIRE DEVICES, ETC. SHALL BE GANGED AND LOCATED PER MOUNTING DIAGRAM SPECIFICATIONS.

3. ALL OUTLETS MOUNTED ABOVE COUNTER SURFACES, ARE TO BE MOUNTED HORIZONTALLY.

4. GC & EC TO REFER TO AV DOCUMENTS & COORDINATE WALK THRU W/AV CONSULTANT FOR EXACT PLACEMENT OF POWER/TELE/DATA OUTLETS, SPEAKERS AND CONDUITS. REFER TO AV DRAWINGS FOR SPECIFIC REQUIREMENTS. ARCHITECTURAL DRAWINGS ARE FOR INFORMATION PURPOSES ONLY.

5. ALL EXISTING OUTLETS NOTED TO REMAIN ARE TO BE REPLACED WITH WHITE OUTLETS AND COVER PLATES, ALL OTHERS ARE TO BE REMOVED AND DRYWALL PATCHED.

6 GENERAL POWER AND COMMUNICATIONS PLAN TYPICALS

1. PROVIDE CONDUIT PATHWAYS (SIZED BY ENGINEER) BETWEEN JUNCTION BOXES FOR A/V REQUIREMENTS WHERE INDICATED. COORDINATE ALL REQUIREMENTS WITH TENANT'S A/V VENDOR. COORDINATE EXACT CORE LOCATIONS WITH ARCHITECT/FURNITURE VENDOR PRIOR TO DRILLING.
2. AT INDICATED LOCATION PROVIDE J-BOXES WITH OUTLET AND USB; COORDINATE WITH BUILT-IN CASEWORK AS REQUIRED.
3. PROVIDE JUNCTION BOXES FOR CARD READERS; GC SHALL COORDINATE SECURITY AND HARDWARE VENDORS WITH DOORS. EGRESS DOORS SHALL BE TIED TO RELEASE WITH FIRE ALARM SYSTEM WHERE APPLICABLE.
4. FLOOR CORES WITH CONDUIT
5. CIPHER LOCK - REFERENCE DOOR AND HARDWARE SCHEDULE FOR SPECIFICATION

5 POWER AND COMMUNICATIONS PLAN SHEET CODED NOTES

(1) CODED NOTE

TYPE	DESCRIPTION	MANUFACTURER	MODEL #	FINISH	NOTES
C.1	REFRIGERATOR	TBD	TBD	TBD	TBD
C.2	DISHWASHER	TBD	TBD	TBD	ADA COMPLIANT
C.3	MICROWAVE	TBD	TBD	TBD	TBD
C.4	UNDERCOUNTER ICE MAKER	TBD	TBD	TBD	ADA COMPLIANT
C.5	TOASTER	TBD	TBD	TBD	TBD
C.6	TOASTER OVEN	TBD	TBD	TBD	TBD
C.7	BEVERAGE REFRIGERATOR	TBD	TBD	TBD	TBD
C.8	UNDERCOUNTER REFRIGERATOR	TBD	TBD	TBD	ADA COMPLIANT
C.9	UNDERCOUNTER BEVERAGE REFRIGERATOR	TBD	TBD	TBD	ADA COMPLIANT
P.1	UNDERMOUNT SINK	TBD	TBD	TBD	BREAKROOM & COFFEE
P.2	UNDERMOUNT SINK	TBD	TBD	TBD	WELLNESS
P.3	PULL DOWN SPRAY FAUCET	TBD	TBD	TBD	BREAKROOM & COFFEE
P.4	FAUCET	TBD	TBD	TBD	WELLNESS

4 EQUIPMENT LIST CONT.

C.1 CONTRACTOR PROVIDED P.1 PLUMBING EQUIPMENT

4.0 GENERAL REQUIREMENTS

4.0.1 REFER TO PARTITION PLAN FOR TYPICAL GENERAL REQUIREMENTS INCLUDING SUBMITTALREQUIREMENTS.

4.1 GENERAL POWER AND COMMUNICATION NOTES:

4.1.1 REFER TO GENERAL POWER AND COMMUNICATION STANDARDS FOR TYPICAL INFORMATION.

4.1.2 INSPECTIONS AS REQUIRED BY LOCAL AUTHORITIES SHALL BE COMPLETED PRIOR TO CLOSING OF CEILING OF ANY WALLS OR CEILINGS.

4.1.3 REFER TO REFLECTED CEILING PLAN FOR NOTES REGARDING REQUIREMENTS

4.1.4 FIELD VERIFICATIONS: G.C. AND SUBCONTRACTORS SHALL BE RESPONSIBLE TO VERIFY FIELD CONDITIONS AND DIMENSIONS BEFORE BEGINNING WORK. SIZES OF CONDUI ADEQUATE FOR CABLE/SERVICE SPECIFIED.

4.1.5 COORDINATION OF ELECTRICAL WORK WITH HVAC, CABINET WORK, CAR ASSURED BY GC.

4.1.6 ELECTRICAL CONTRACTOR TO PROVIDE FINAL CONNECTION AFTER ALL FURNITURE HAS BEEN INSTALLED.

4.1.7 ALL TELE/DATA DROPS ARE INDICATED FOR INFORMATION ONLY. GC & EC TO COORDINATE W/ CABLE VENDOR'S DOCUMENTS OR W/ TENANT TO CONFIRM FINAL SCOPE REQUIREMENTS.

2 POWER AND COMMUNICATIONS PLAN GENERAL NOTES:

TYPE	DESCRIPTION	MANUFACTURER	MODEL #	FINISH	NOTES
T.1	COFFEE MAKER	-	TBD	TBD	PROVIDE WATERLINE AND FILTRATION KIT. COORDINATE EXACT LOCATION WITH TENANT PRIOR TO INSTALLATION
T.2	COPIER	-	TBD	TBD	TBD
T.3	TV MONITOR	-	TBD	TBD	TBD
T.4	BINDING/CUTTING EQUIP. & MAILING MACHINE	-	TBD	TBD	SEE PLAN FOR ITEMS/LOCATIONS

3 EQUIPMENT LIST

T.1 TENANT PROVIDED

ASD | SKY

210 25th Avenue North
Suite 518
Nashville, TN 37203
T 615.289.9247
www.asdsky.com

FOR PERMIT & CONSTRUCTION

1801 WEST END AVE
NASHVILLE, TN 37203

This drawing is the property of Associated Space Design, Inc. and is not to be reproduced or copied in whole or part. It is not to be used on any other project and is to be returned upon request. Scales as stated herein are for reference only as normal reproduction processes may alter the accuracy of original drawings.
Associated Space Design, Inc. 2018

NO:	DATE:	REMARKS:

REVISIONS:

DRAWING TITLE: POWER AND COMMUNICATIONS @ 17TH FLOOR

PROJECT NO.:	ISSUE DATE:
60085.00	
DRAWN BY: AB	CHECKED BY: MO

SHEET NUMBER: **A4.17**

8/2/2018 6:03:31 PM