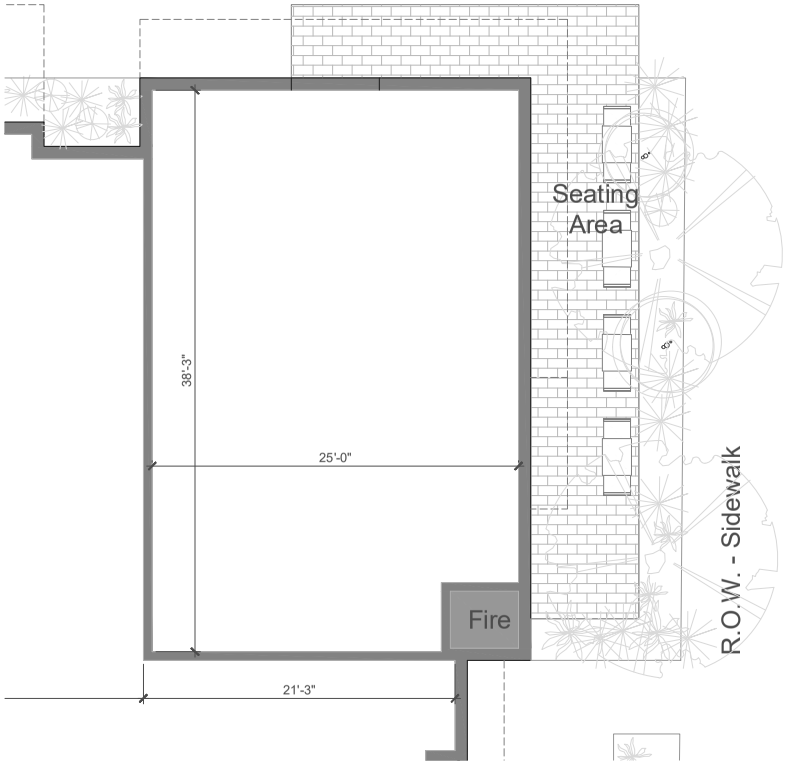

SHELL SPACE PLAN SCALE: 1/4"=1'-0" 02

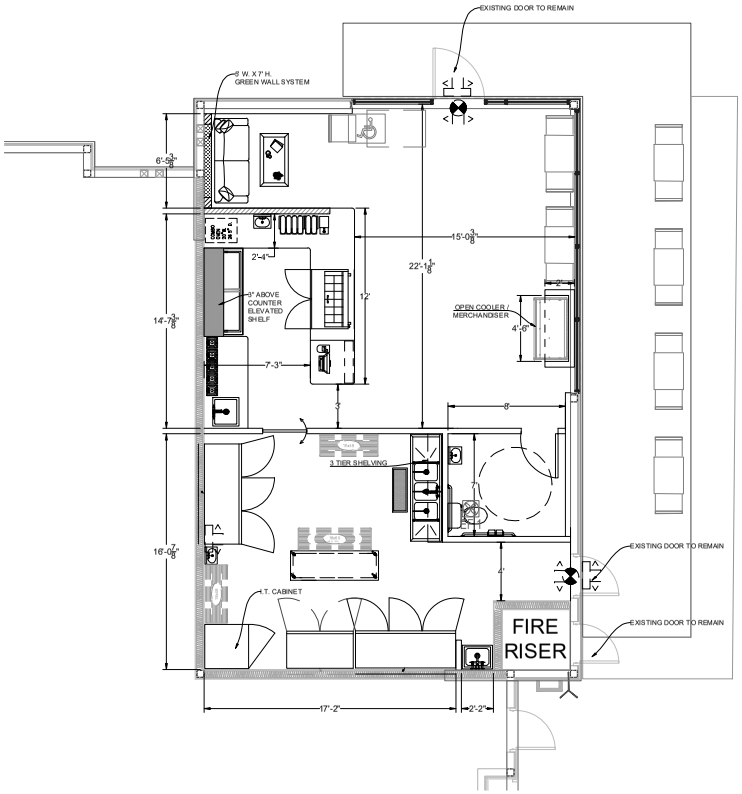

FLOOR PLAN SCALE: 1/4"=1'-0" 01

Maloney Services
832.257.4619
maloneyservices@yahoo.com

PROJECT TITLE

"MAIN SQUEEZE JUICE CO."

"LEASE SPACE BUILD OUT"

1541 N. SHEPHERD DRIVE
SUITE" _____
HOUSTON, TEXAS 77008

	05-24-2022	OWNER REVIEW

PROJECT NO: 04112022

DRAWN BY: MJM

CHECKED BY : MSJC

MALONEY SERVICES L.L.C. 2022. THIS OFFICE ASSUMES NO LIABILITY FOR ERRORS OR OMISSIONS ON THESE PLANS. ALL INFORMATION MUST BE CONFIRMED PRIOR TO COMMENCEMENT OF CONSTRUCTION. IT IS THE OWNERS AND BUILDERS RESPONSIBILITY FOR FOLLOWING MATERIAL AND MANUFACTURERS INSTRUCTIONS, AND USING RECOGNIZED STANDARDS FOR EACH TRADE, AS WELL AS COMPLIANCE IN FULL WITH ALL GOVERNING CODE REQUIREMENTS FOR THE GEOGRAPHIC AREA IN WHICH THIS PROJECT IS TO BE CONSTRUCTED.

SHEET TITLE

FLOOR PLAN &
SHELL SPACE

SHEET NUMBER

A1.10