PROJECT TITLE

ARLINGTON OFFICE PARK

Available

121 S. Wilke Road Suite 615
Arlington Heights, Illinois

PROJECT NUMBER

SCALE
AS SHOWN

DATE
11/19/2013

REV. NO.	DATE OF REVISION	DESCRIPTION

CERTIFICATION

THIS IS TO CERTIFY THAT THESE PLANS HAVE BEEN PREPARED UNDER MY SUPERVISION AND TO THE BEST OF MY KNOWLEDGE AND BELIEFS CONFORM TO THE GOVERNING CODES AND ORDINANCE.

LOCATION ARLINGTON HEIGHTS, ILLINOIS

SIGNATURE

ddl.
DDL PROPERTY, LTD.

1 TransAm Plaza Drive Suite 120 Oakbrook Terrace, IL 60181
Phone: 630 627 0606

SHEET NUMBER

EX

OF ONE

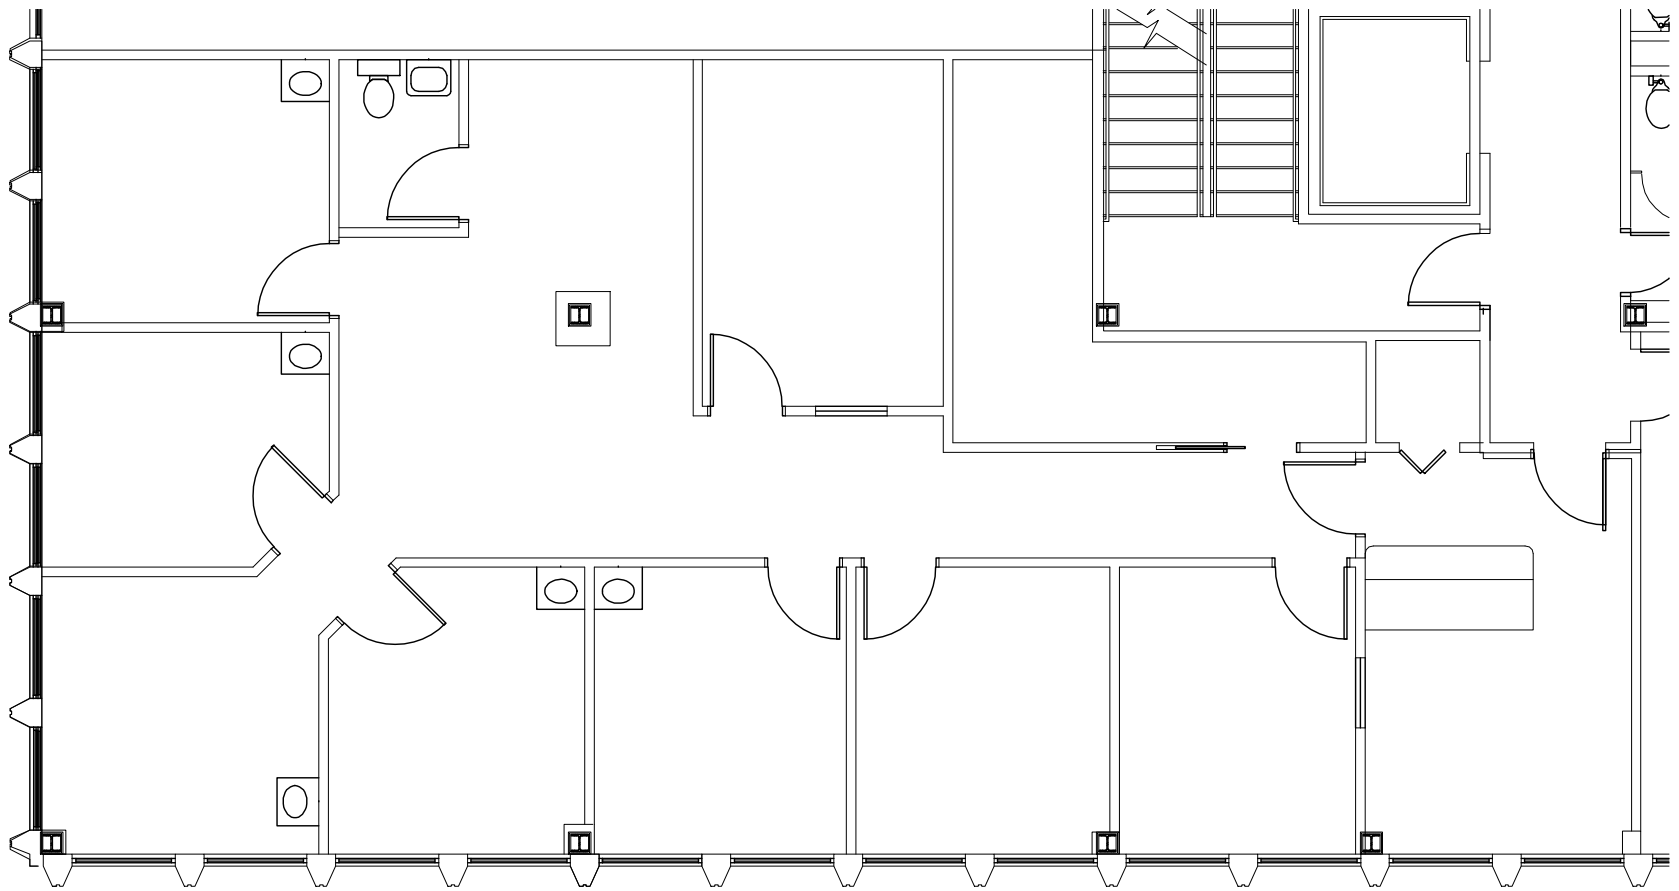

This document is a graphic representation of the premises only. Verification of any dimensions and or improvements shall be the responsibility of the tenant.

This plan is approved for construction. Alterations to this plan may delay and may increase the cost of the buildout and will be responsibility of the tenant.

Approved By :_____
Tenant Representative

Date :_____

Approved By :_____
Landlord Representative

Date :_____

EXHIBIT A

0 2' 4' 8' 16'

- Existing Exterior Wall
- Existing Wall
- New Wall
- Demo Wall
- Typ. Outlet
- Data/Phone
- Tenant Furniture