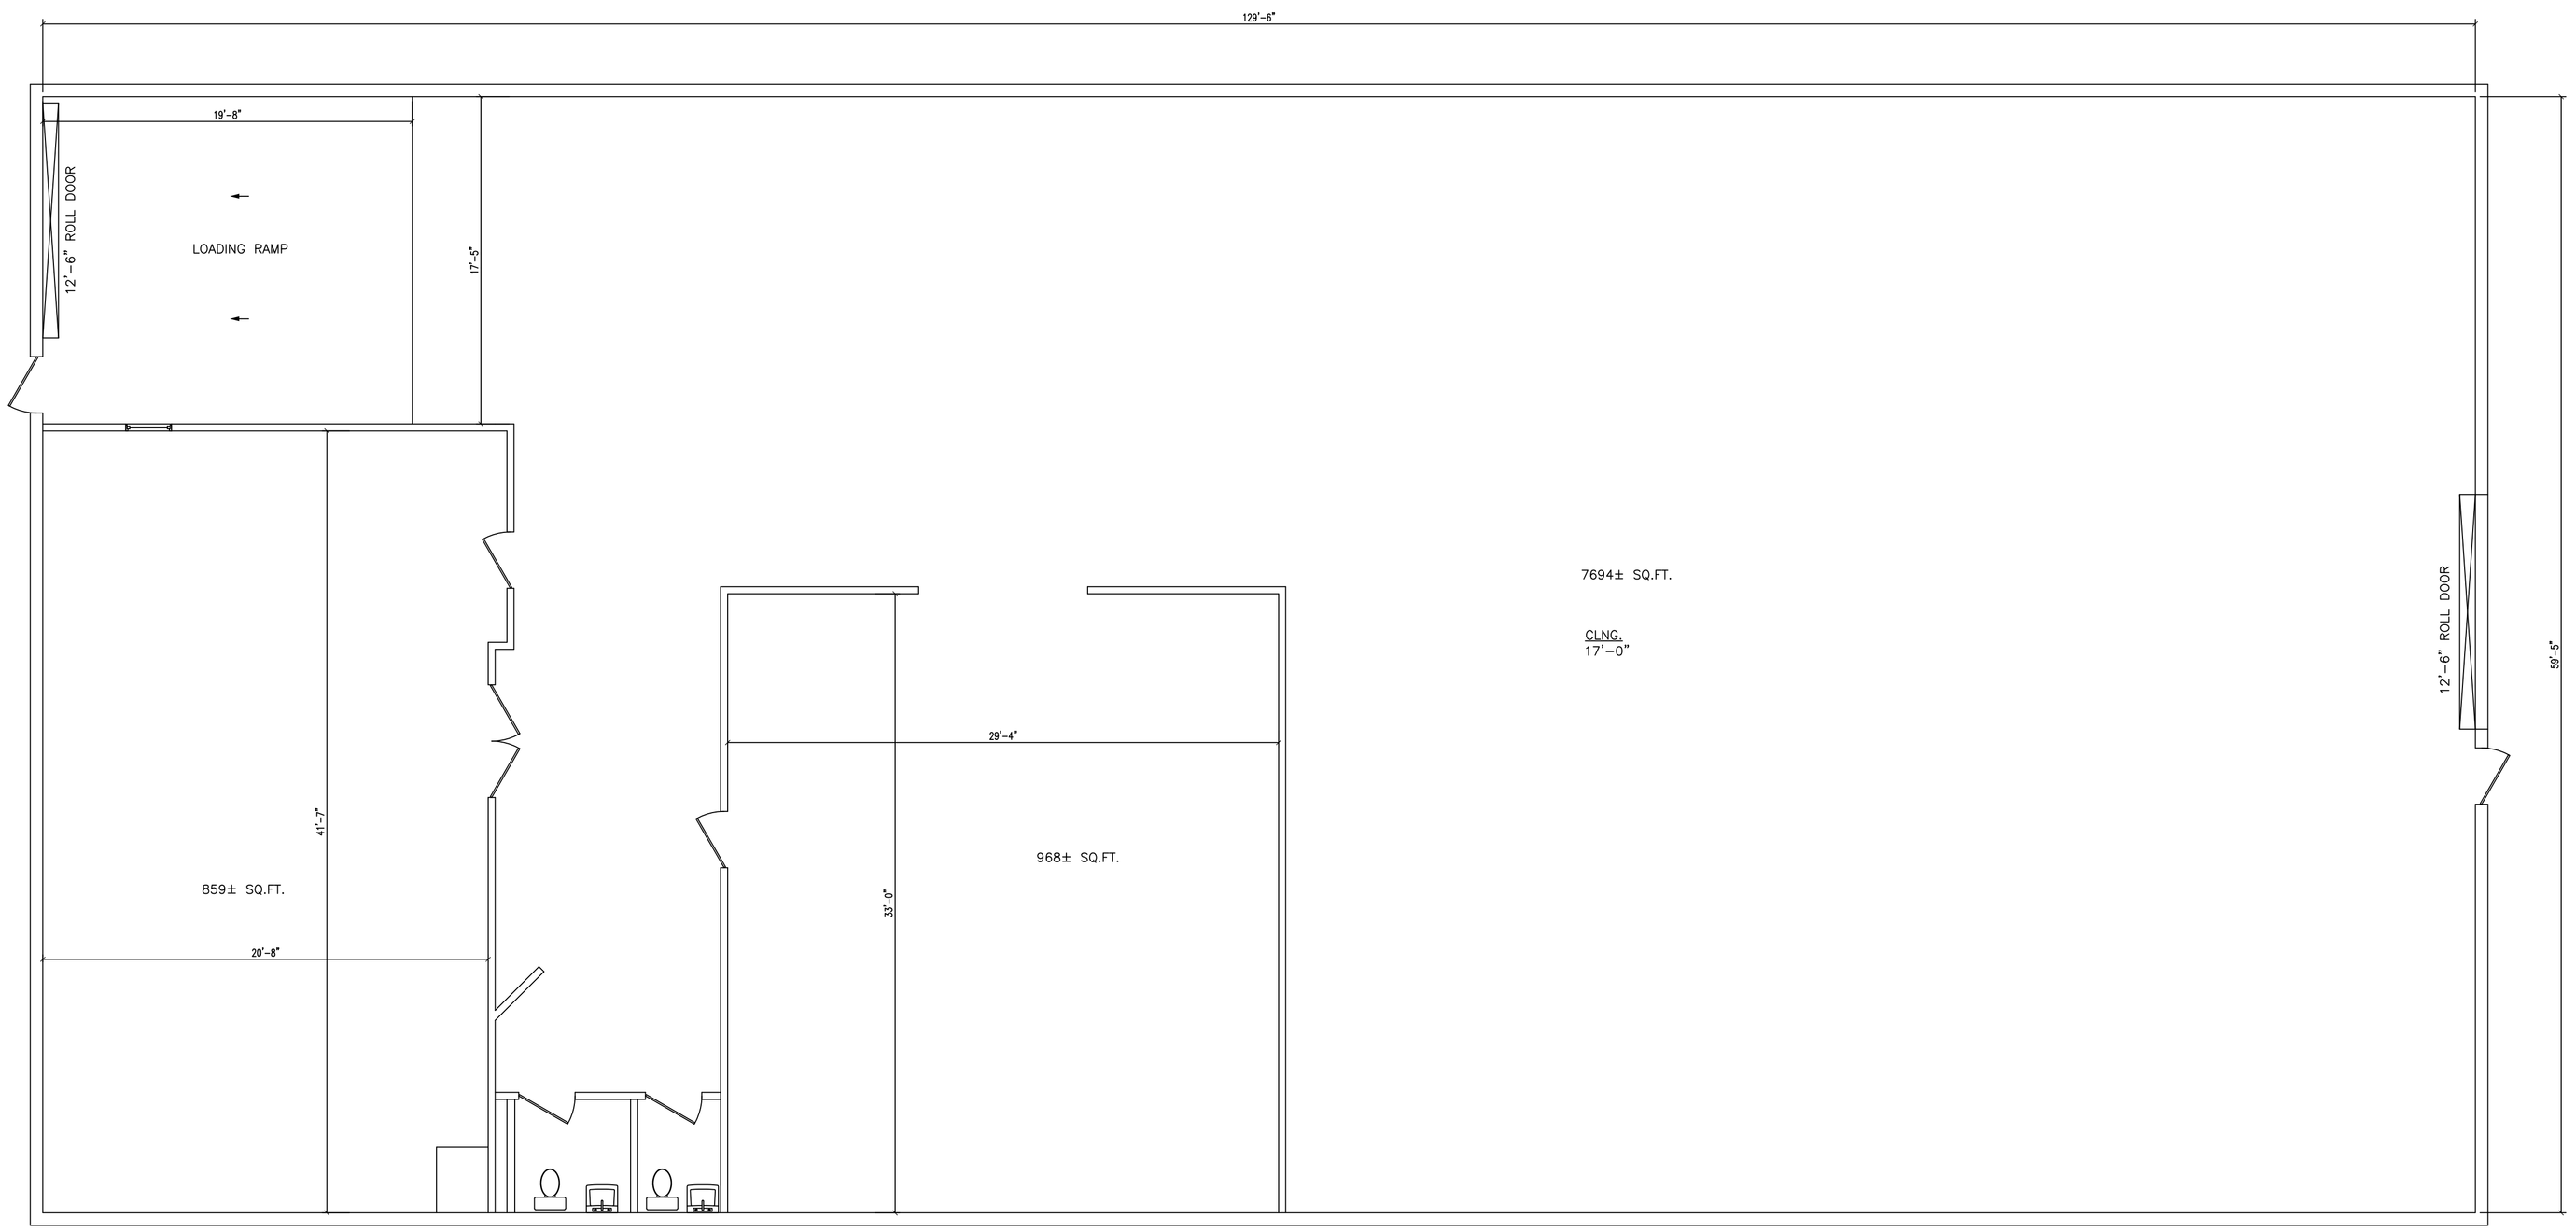


# METAL WAREHOUSE LAYOUT PLAN

THESE DRAWINGS HAVE NOT BEEN DESIGNED OR REVIEWED BY A DESIGN PROFESSIONAL FOR COMPLIANCE WITH THE FLORIDA BUILDING CODE. DRAWINGS ARE NOT FOR SUBMITTAL UNTIL SIGNED AND SEALED BY A DESIGN PROFESSIONAL.

2016

Revisions

| No. | Date | Description |
|---|---|---|
| | | |
| | | |
| | | |
| | | |
| | | |
| | | |
| | | |
| | | |
| | | |

Key Plan

Designed By: Frank Rose

Drawn By: F.R.

EMAIL: fwrcam@gmail.com

Checked By:

Issue Date: 09/21/2016

Drawing Scale: AS NOTED

Drawing Title:

JOE KOVAC
7199 N. ATLANTIC AVE.
PORT CANAVERAL, FL

Drawing No.

F-1