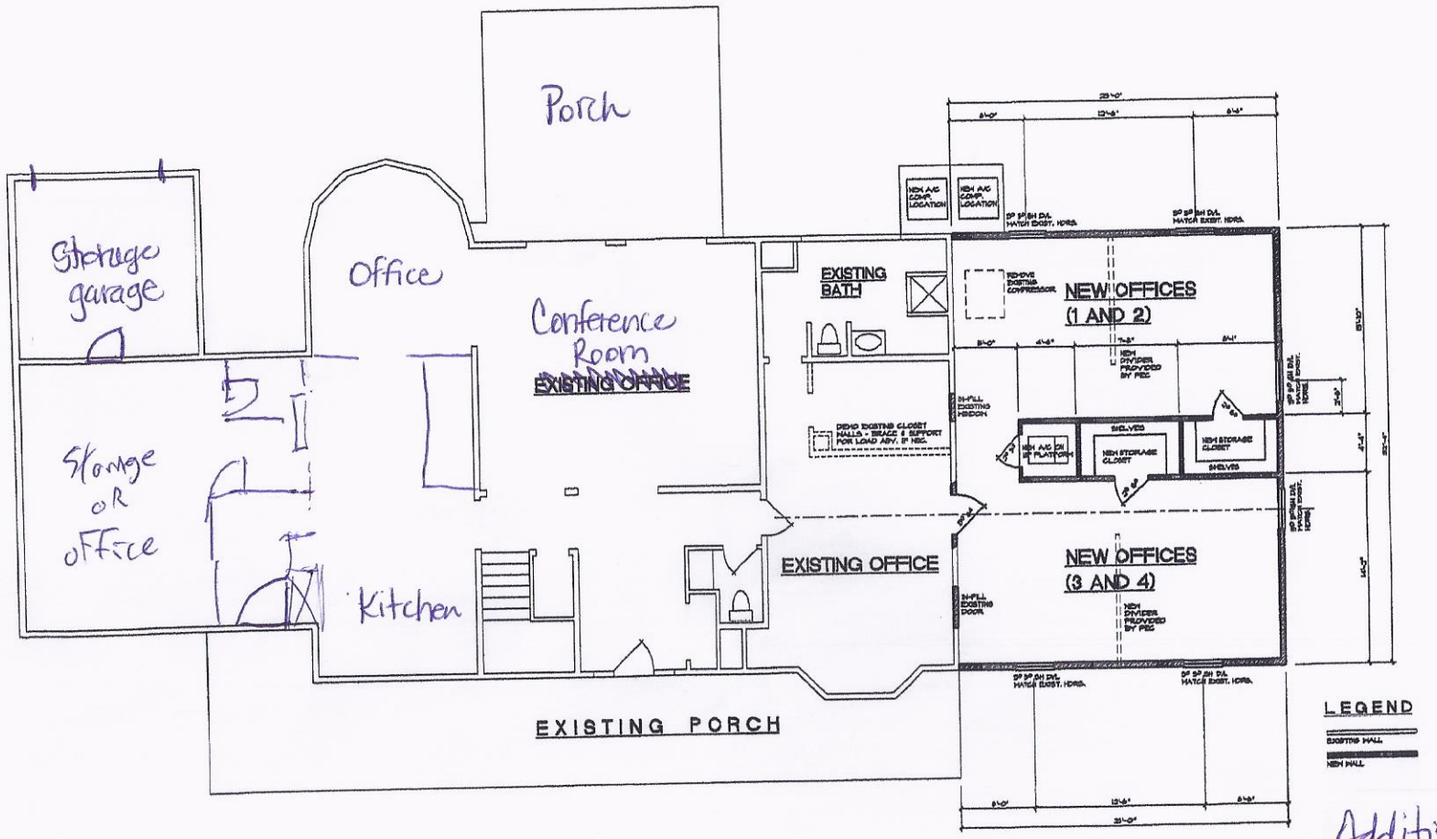

Addition

LOWER HEATED = 808 SQ. FT.
UPPER HEATED = 325 SQ. FT.
TOTAL HEATED = 1133 SQ. FT.

FLOOR PLAN
SCALE: 1/8" = 1'-0"

Total ± 3321 SQ. FT

WHITE OFFICE REMODEL

REVISION DATE: AUG. 18, 2010

JOB NAME: WHITE OFFICE REMODEL
CLIENT: [illegible]
SITE ADDRESS: [illegible]
USAA PROPERTIES

ARMANDO REYES
CONTRACT DRAFTING

SHEET NO.
1 of 4

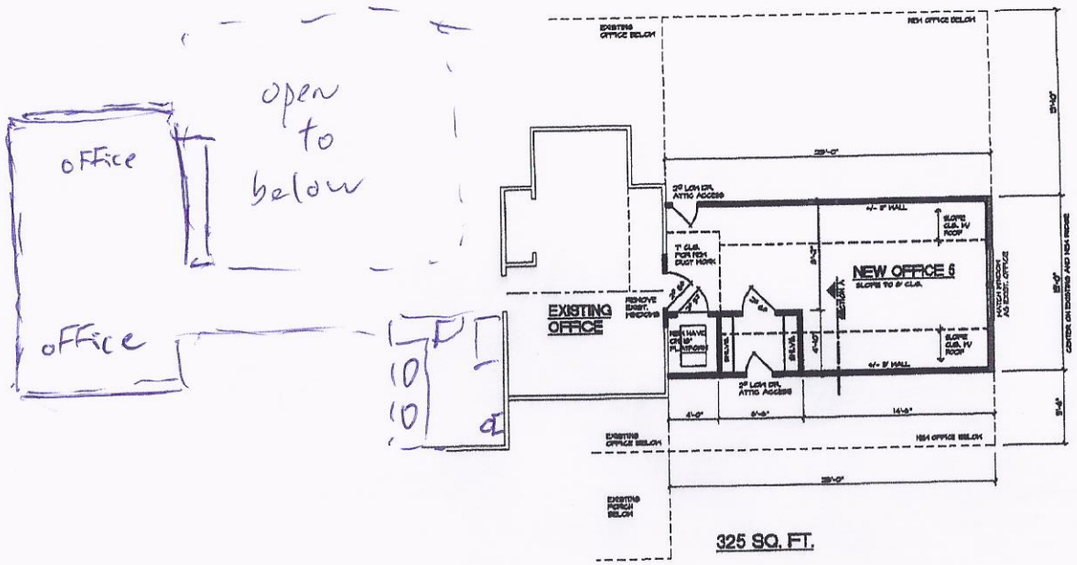

UPPER FLOOR PLAN
SCALE: 1/8" = 1'-0"

WHITE OFFICE REMODEL

REVISION DATE:

JOB NAME: WHITE OFFICE REMODEL
CLIENT:
TAX PARCEL:
ADDRESS:
LEGAL DESCRIPTION:

ARMANDO REYES
CONTRACT DRAFTING

SHEET NO.
2 of 4

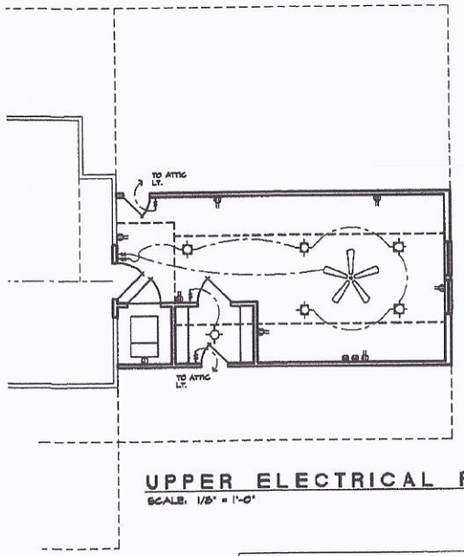

UPPER ELECTRICAL PLAN
SCALE: 1/8" = 1'-0"

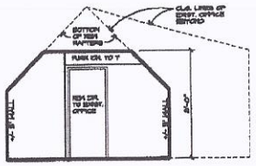

SECTION A
SCALE: 1/8" = 1'-0"

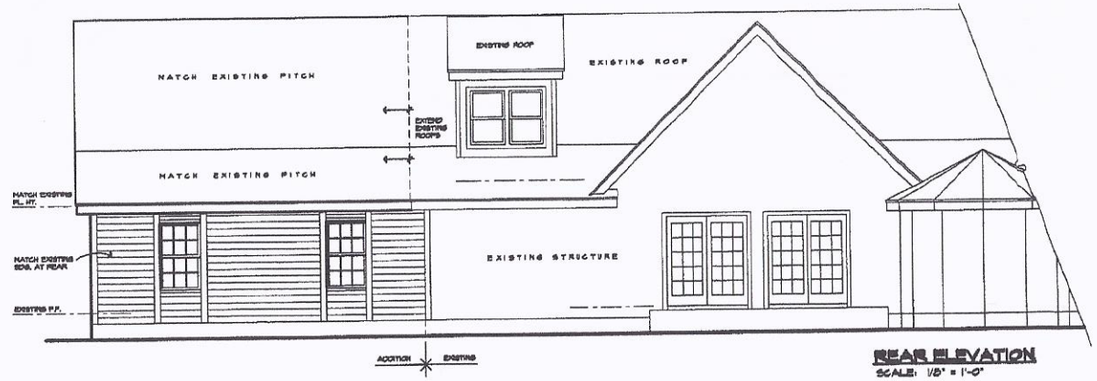

REAR ELEVATION
SCALE: 1/8" = 1'-0"

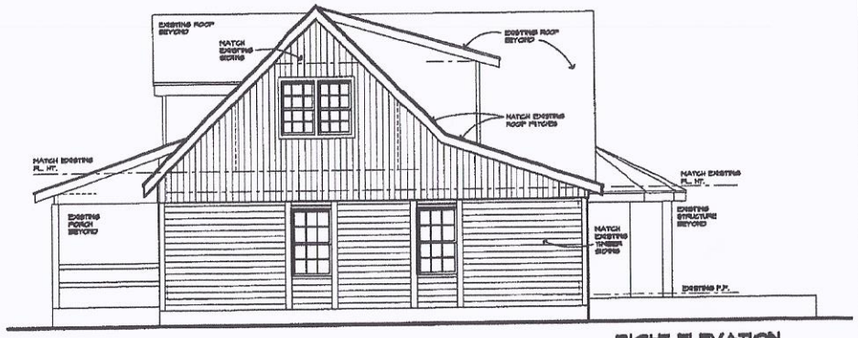

RIGHT ELEVATION
SCALE: 1/8" = 1'-0"

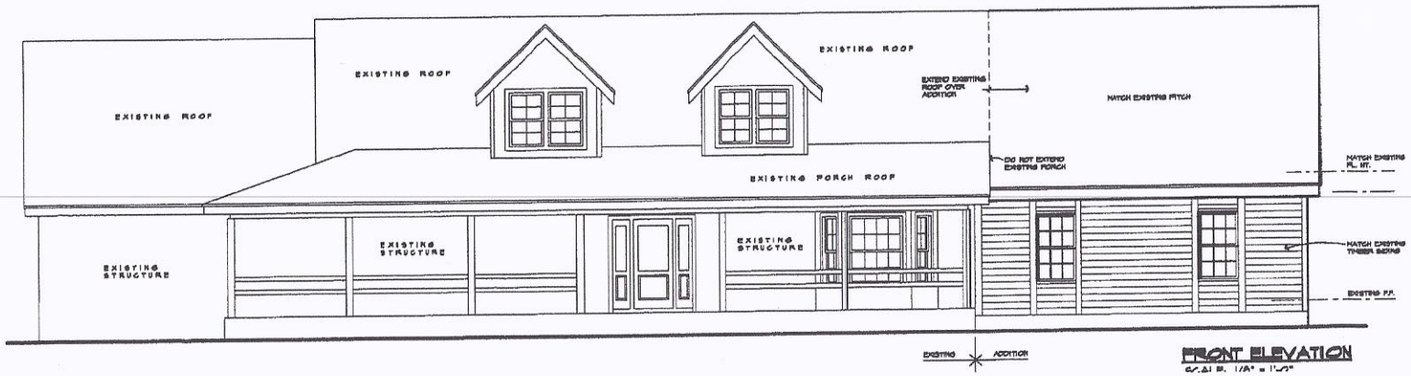

FRONT ELEVATION
SCALE: 1/8" = 1'-0"

WHITE OFFICE REMODEL

REVISION DATE: AUG. 13, 2010

JOB NAME: WHITE OFFICE REMODEL
JOB NO.:
TAX ID NO.: [illegible]
ADDRESS: 1000 TRAUTMAN BLVD. - [illegible]
LEGAL DESCRIPTION:

ARMANDO REYES
CONSTRUCTION & PLANNING
[illegible]

SHEET NO.
4 OF 4