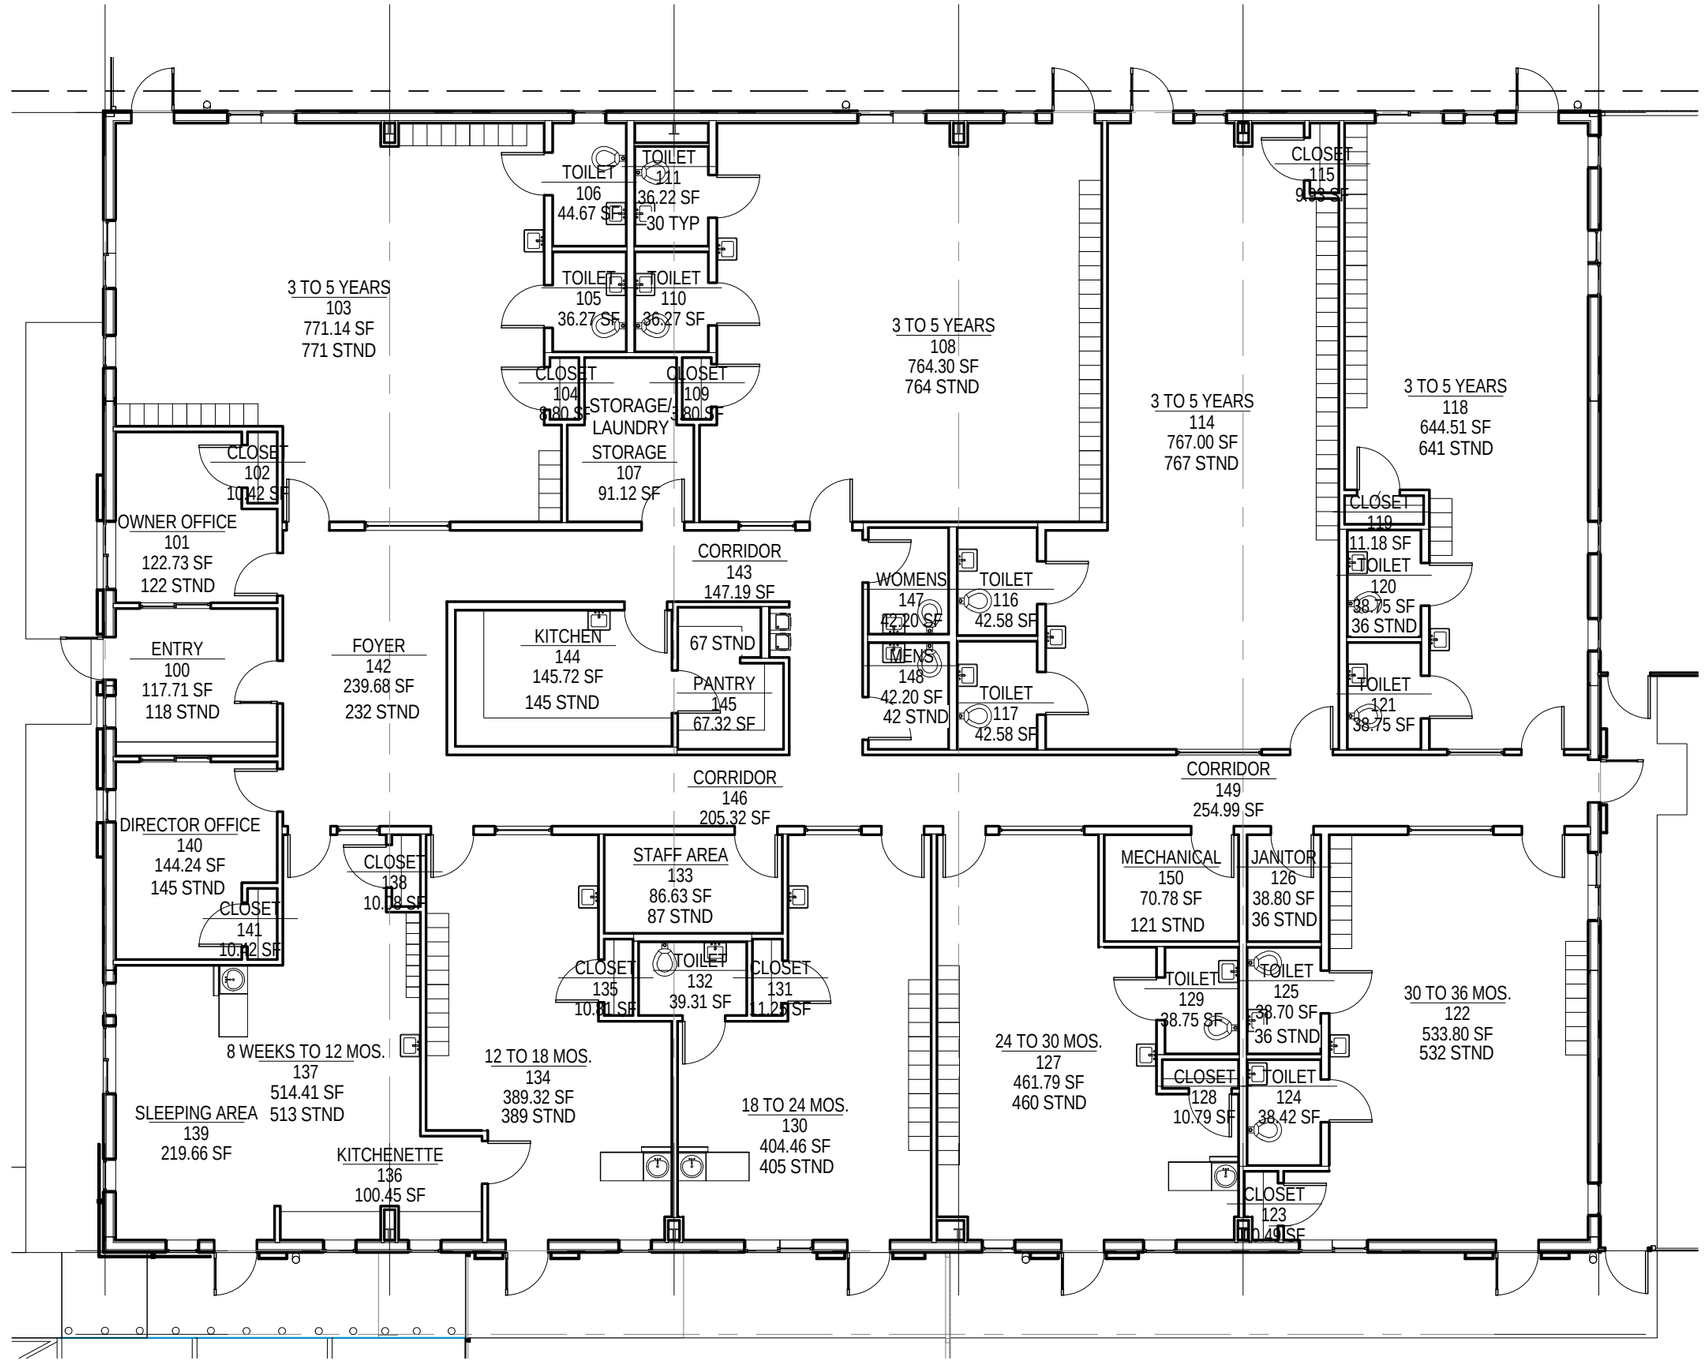

English + Associates
Architects, Inc.
1919 Decatur
Houston, TX 77007

PRELIMINARY

NOT FOR REGULATORY APPROVAL,
PERMITTING, OR CONSTRUCTION
KATHLEEN A. ENGLISH, AIA

THE GODDARD SCHOOL

3/9/2015

SCALE: 3/32" = 1'-0"
DATE: 3/9/2015
PROJECT NO.: 14037.01

ARCHITECTURAL FLOOR PLAN