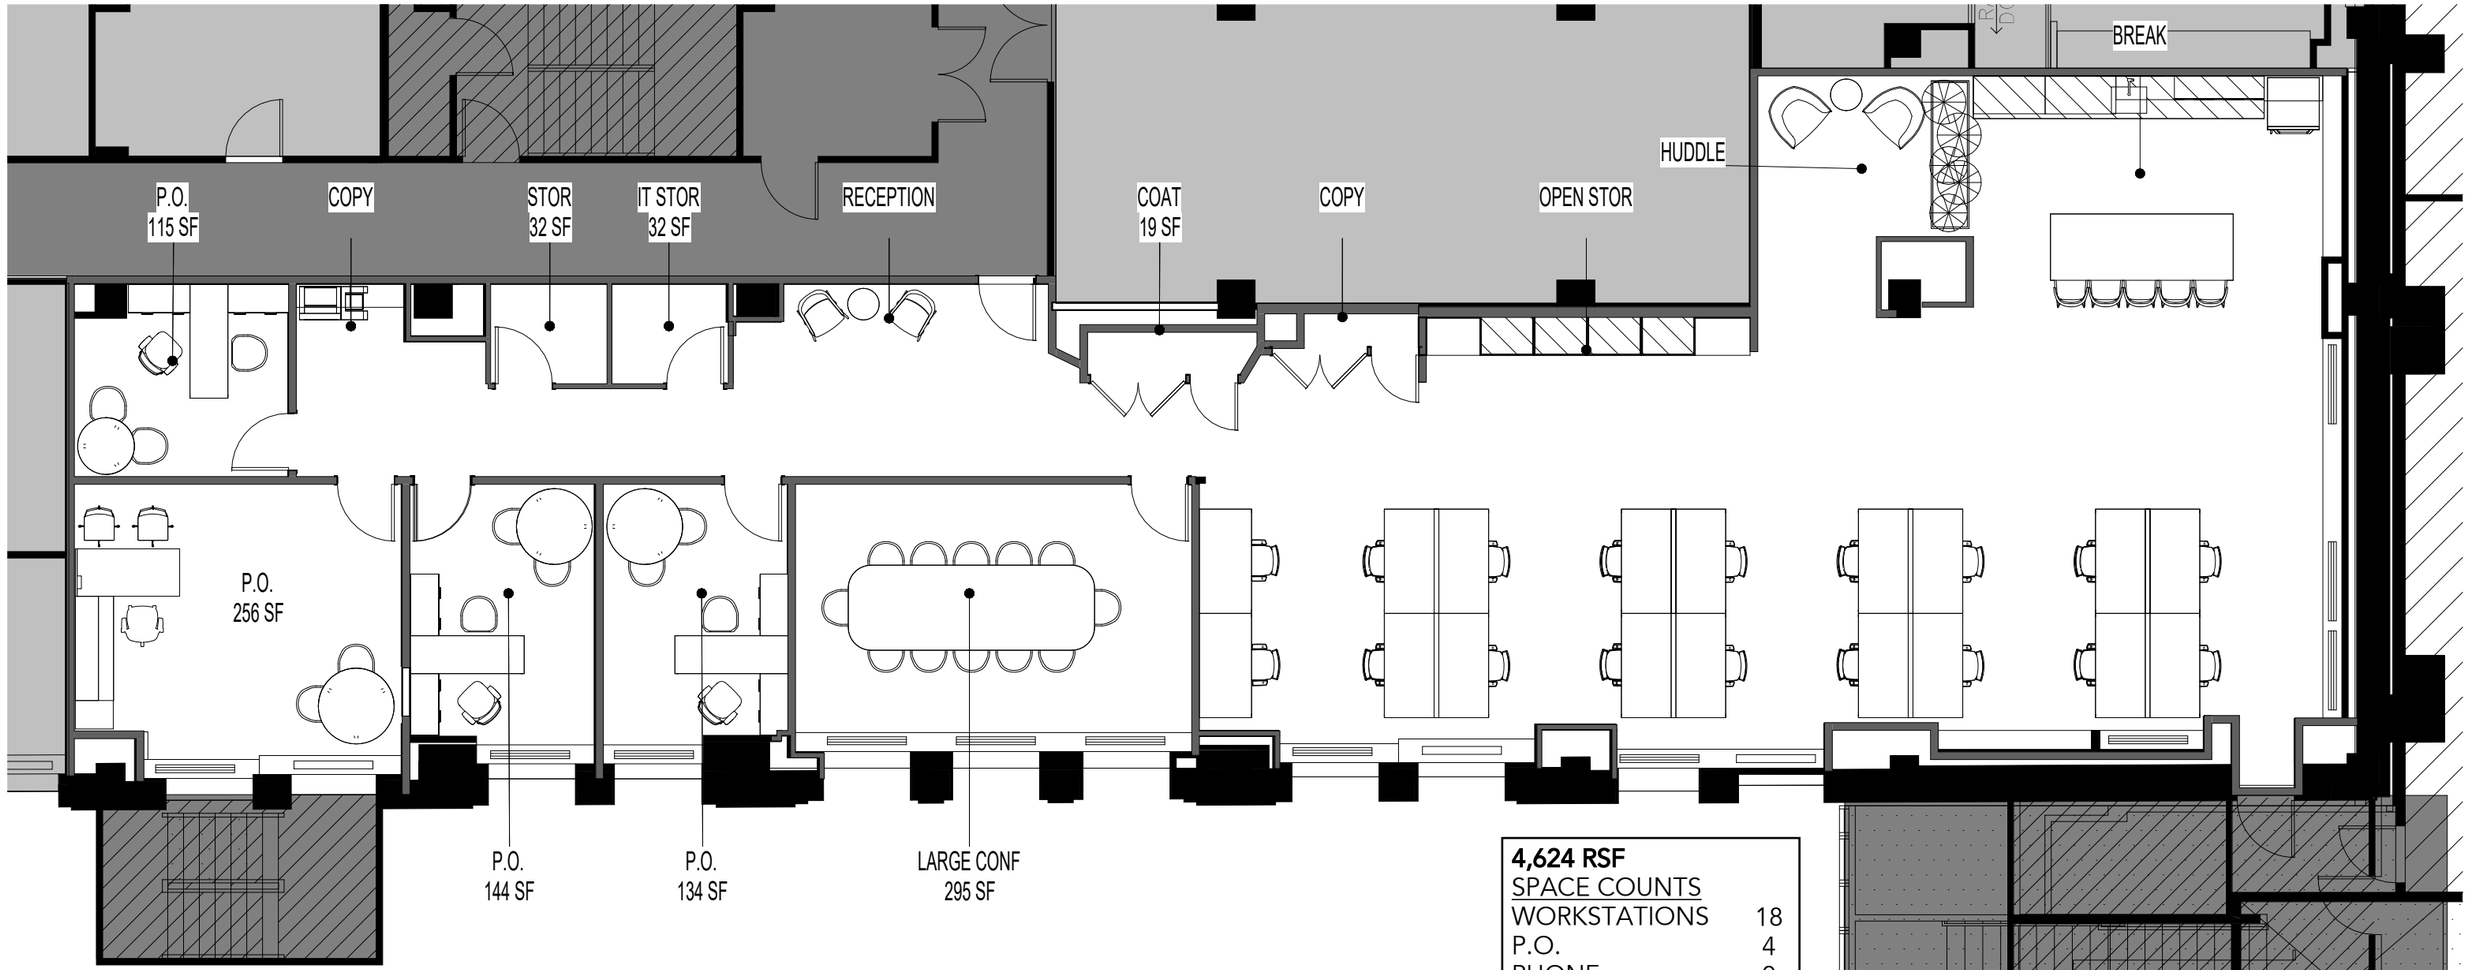

4,624 RSF

SPACE COUNTS

WORKSTATIONS	18
P.O.	4
PHONE	0
HUDDLE	1
MED CONF	0
LARGE CONF	1
IT	1
STORAGE	2
COPY	1
COATS	1

WALLS WITH SOLID FILL = EXISTING TO REMAIN
WALLS WITH NO FILL = NEW CONSTRUCTION

SUITE 1675

CBOT | 141 W JACKSON BLVD CHICAGO, IL 60604

HUNTSMAN

DATE : 02/11/2026
PROJECT : 26001.05
1/8" = 1'-0"

TF-03