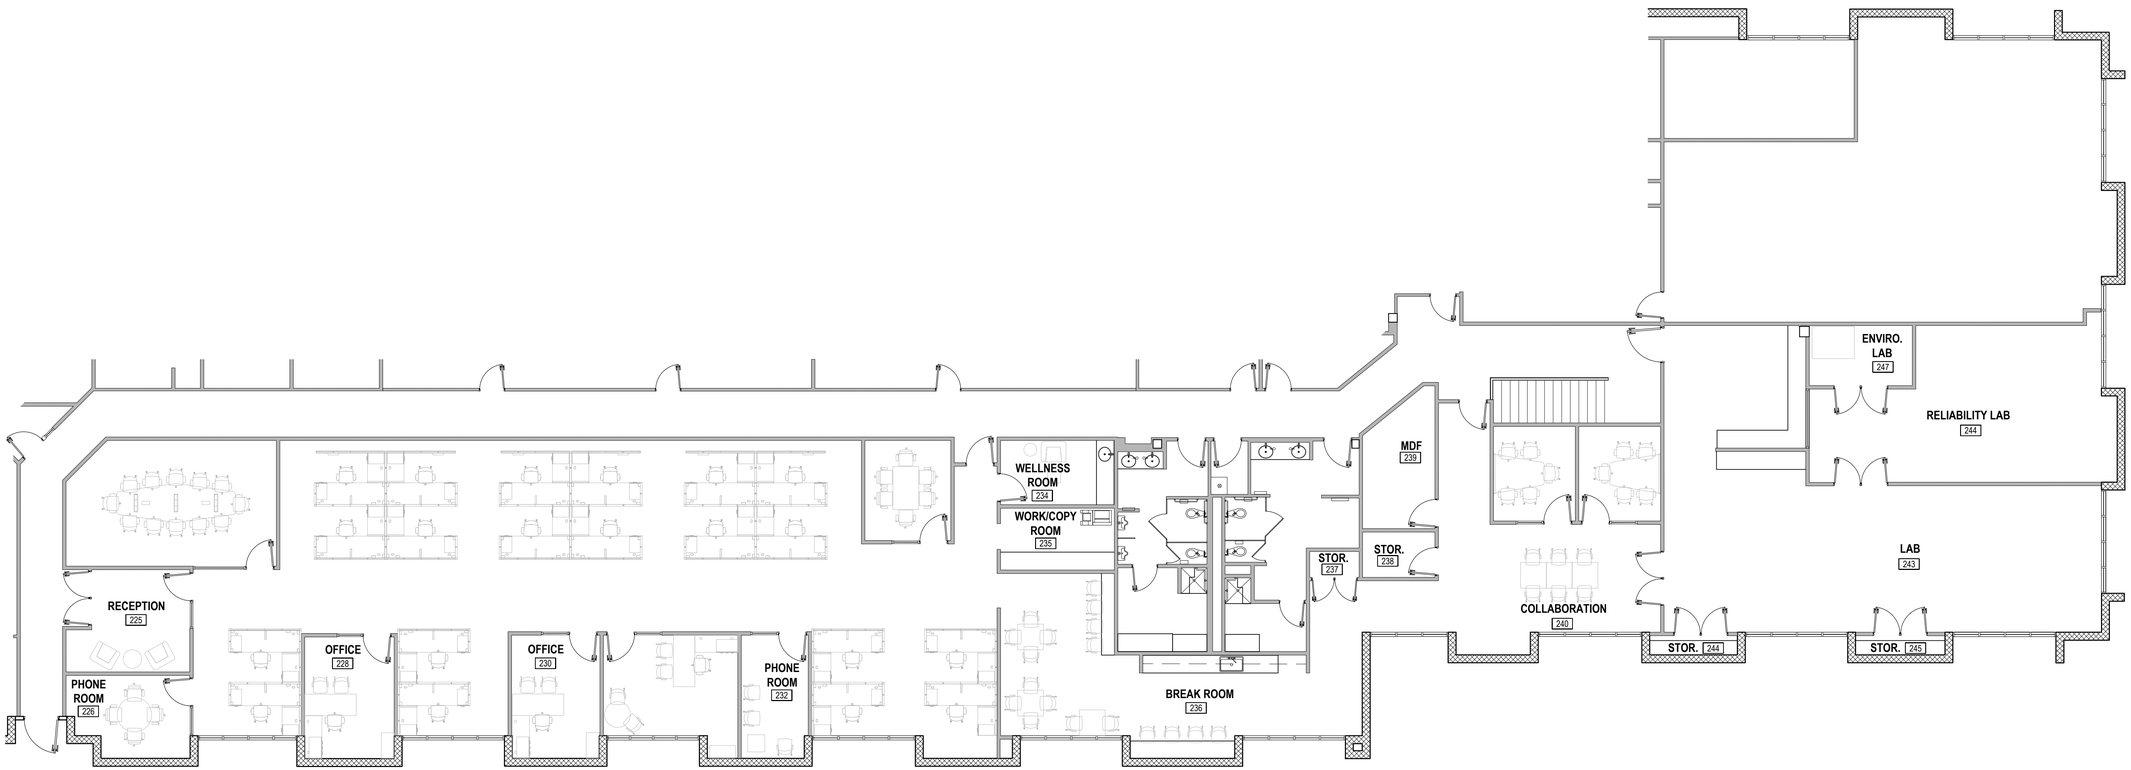

NORTH

LOCATION:

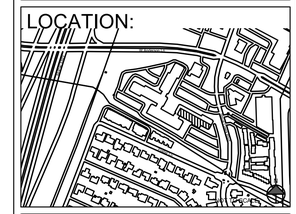

SITE INFORMATION:

7800 Shoal Creek Blvd # 250E
Austin, TX 78757, United States

IN CONSIDERATION OF THE RECEIPT OF THIS DOCUMENT, THE RECIPIENT AGREES NOT TO REPRODUCE, COPY USE OR TRANSMIT, THIS DOCUMENT AND / OR INFORMATION, THEREIN CONTAINED, IN WHOLE OR IN PART, OR TO SUFFER SUCH ACTION BY OTHER, FOR ANY PORPUSE, EXCEPT WITH THE WRITTEN PERMISSION OF MKS INSTRUMENTS

CHANGELOG:

REV.	DATE	DESCRPTION
A	1/11/2023	CREATED

MKS Site:	AUSTIN
Date:	6/27/2023
Drawn By:	H.A.
Checked By:	
Approved By:	
Revision Date:	6/27/2023
Proyect Status:	COMPLETED
Revision:	**"A"**
Sheet Size:	ARCH D

NAME:

ESCAPE PLAN

DWG NO:

AUS-ARCH-001

Scale: 1:100