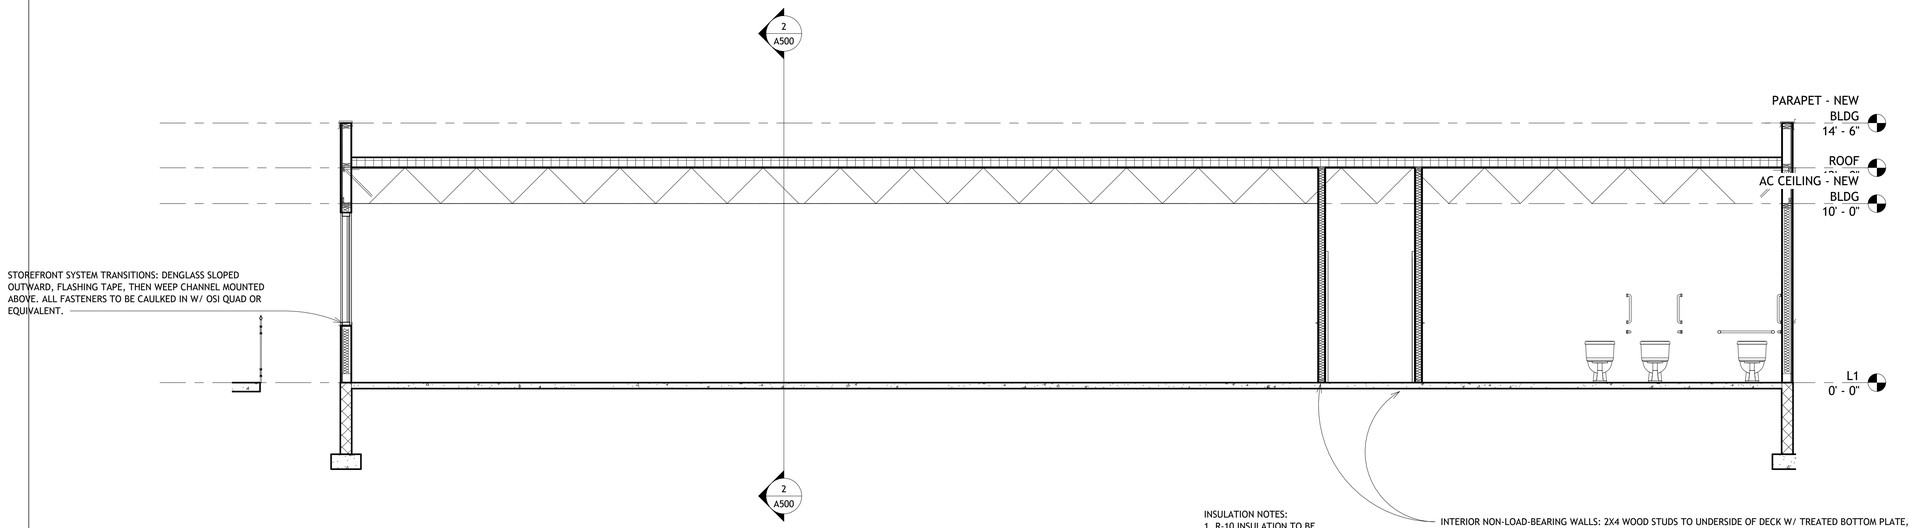

1 New Building South
1/4" = 1'-0"

INSULATION NOTES:
1. R-10 INSULATION TO BE PLACED ON INNER SIDE OF ALL BELOW-GRADE CMU.

2. R-10 INSULATION TO BE PLACED BELOW THE FLOOR SLAB AT ALL AREAS WITHIN 4 FEET OF THE PERIMETER.

WALL TYPE NOTES

3. PLUMBING WALLS: 2X6 WOOD STUDS @ 16" O.C. W/ 1/2" MMR TYPE X GYP. UP TO 4' ON FIXTURE SIDE, 5/8" TYPE X GYP. BD. ON OPPOSITE SIDE AND SOUND BATT INSULATION

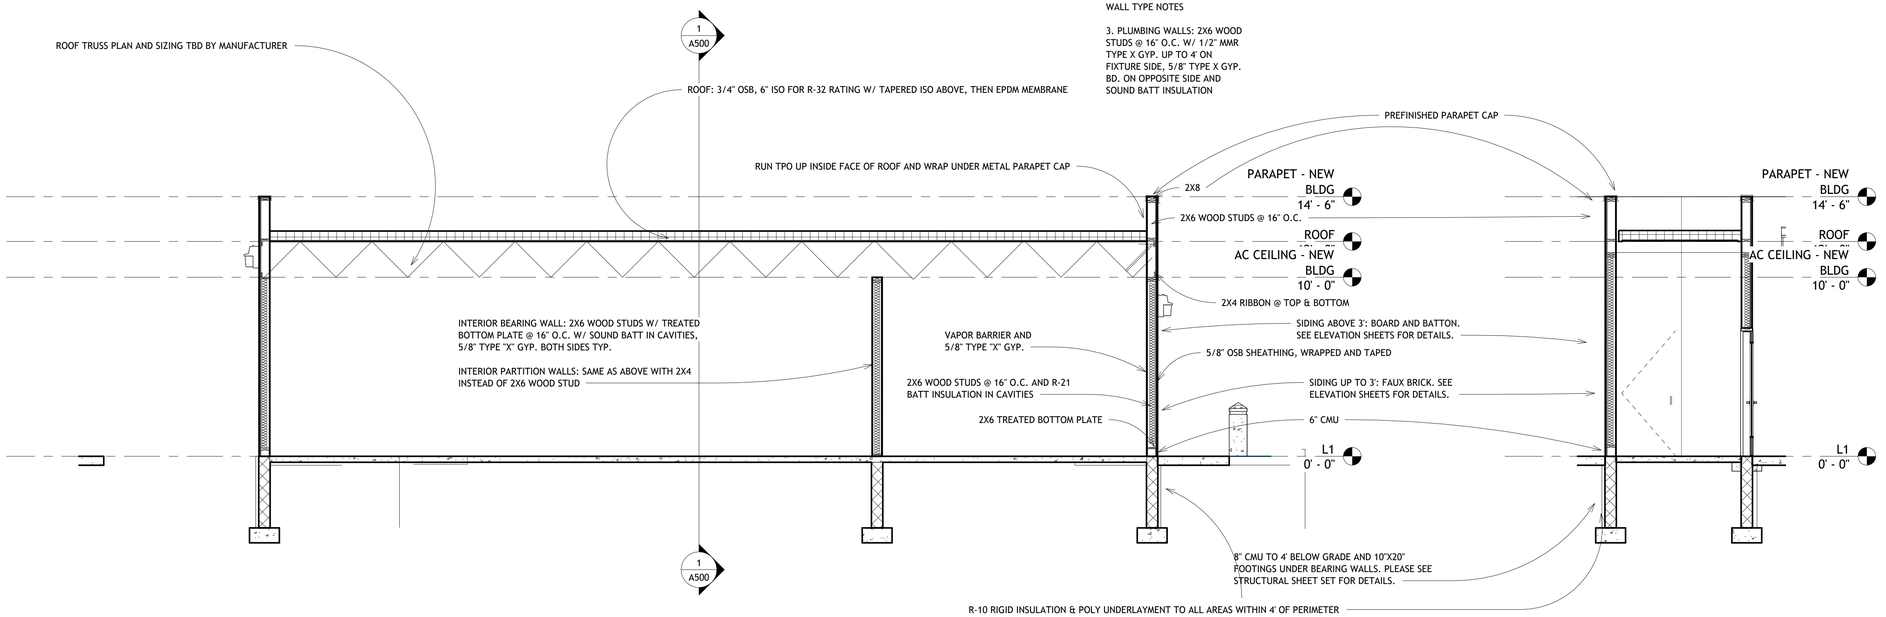

2 New Building East
1/4" = 1'-0"

3 Vestibule Detail
1/4" = 1'-0"

Place approval Stamp Here

J.J.P. MACKEY ARCHITECT
1723 LAFOND AVENUE
SAINT PAUL,MN 55104
PHONE/FAX 651-644-0869
E-MAIL jim.mackey.com

I HEREBY CERTIFY THAT THIS PLAN, SPECIFICATION OR REPORT WAS PREPARED BY ME OR UNDER MY DIRECT SUPERVISION AND THAT I AM A DULY LICENSED ARCHITECT UNDER THE LAWS OF THE STATE OF MINNESOTA.

JAMES A. MACKEY
DATE: 6/1/2025 LIC. NO. 23018

No.	Description	Date

Autism Center & Child Care

Building Section

Project number	Project Number
Date	Issue Date
Drawn by	Author
Checked by	Checker

A500

Scale	1/4" = 1'-0"

5/15/2026 8:34:35 PM