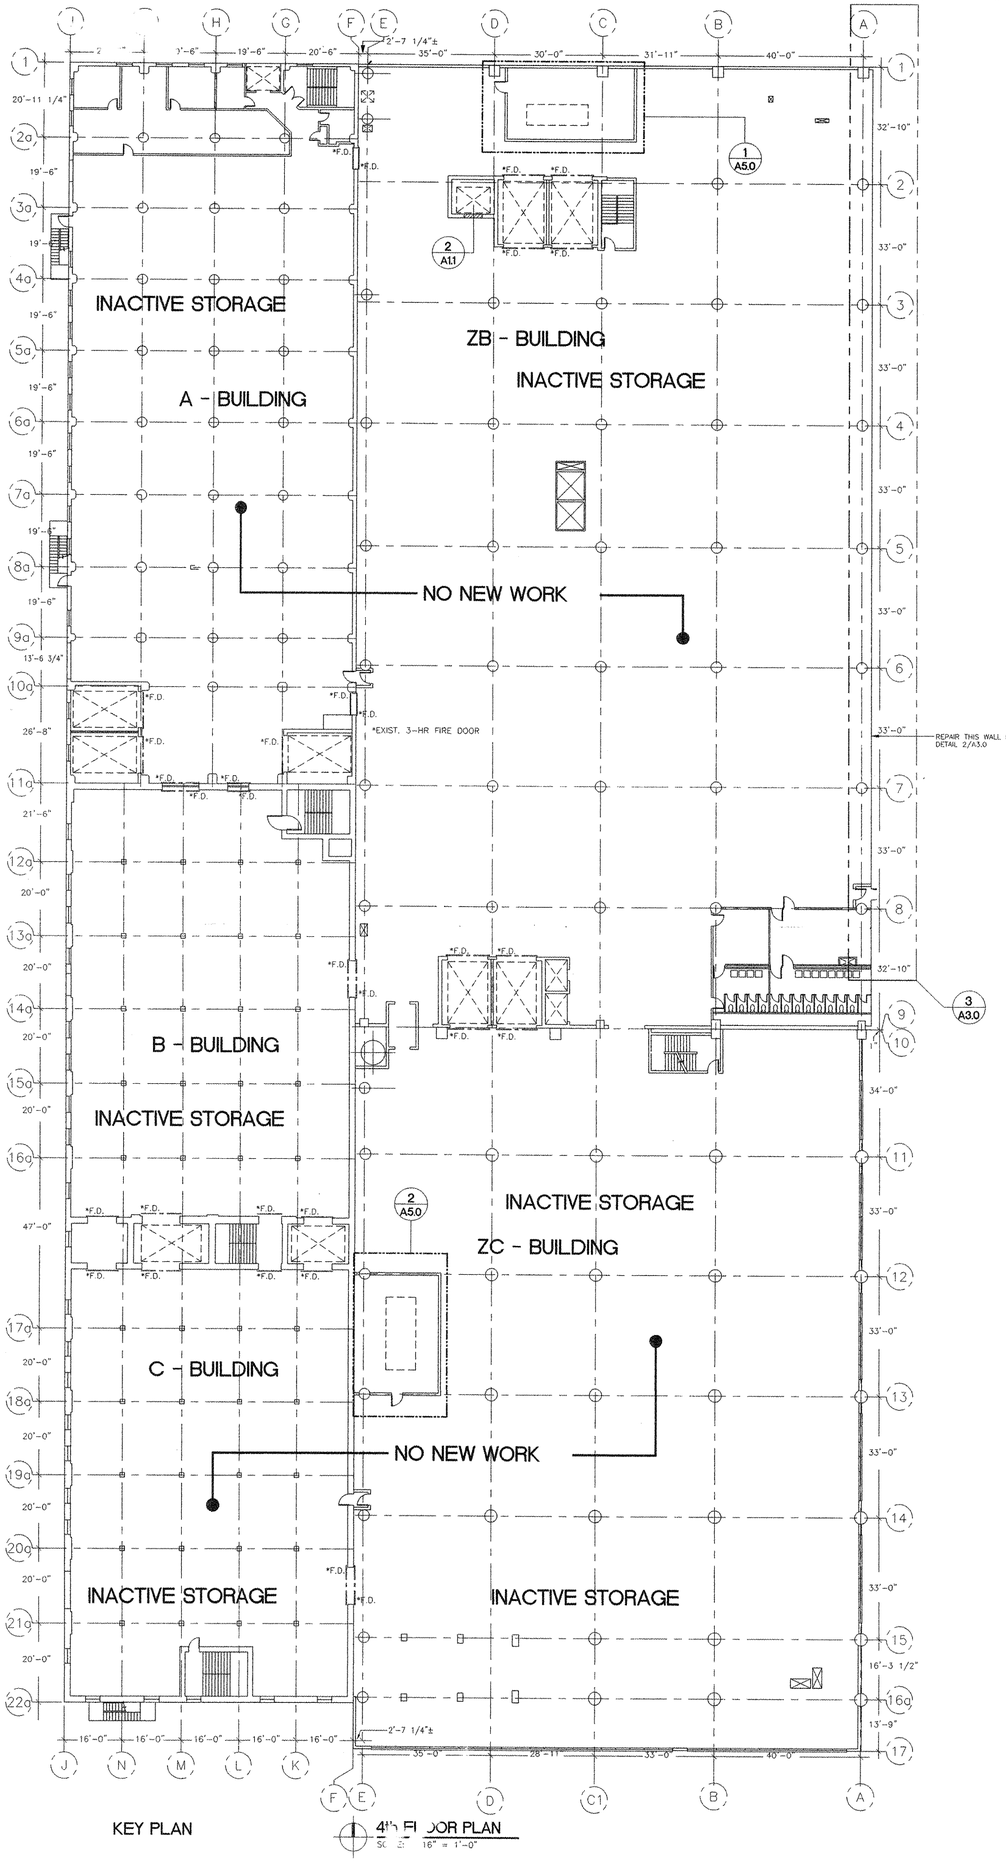

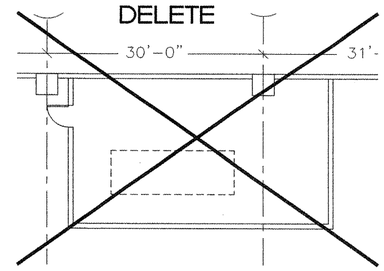

1 A5.0 FLOOR REPAIR
1/8" = 1'-0"

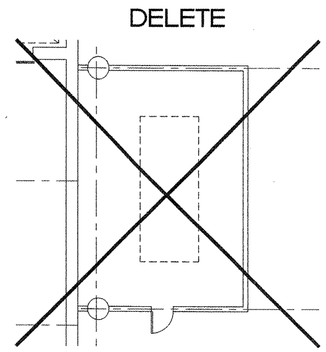

2 A5.0 FLOOR REPAIR
1/8" = 1'-0"

ARCHITECT
DAVID SWAN / ARCHITECT
410 S. MICHIGAN AVE. SUITE 1022
CHICAGO, ILLINOIS 60605
312.939.2458

CONSULTANTS:
STRUCTURAL ENGINEERS
BEER, GORSKI & GRAFF LTD.
228 S. WABASH AVENUE
CHICAGO, ILLINOIS
312.939.7007

CONSULTING ENGINEERS
VMA
Consulting Engineers, Ltd.
815 South Wabash Ave. • Chicago, IL 60605
Phone: (312) 786 - 4310 • FAX: (312) 786 - 1123

NOTES:

1. ALL EXISTING FIRE DOORS TO REMAIN IN PLACE.
2. ALL EXISTING SPRINKLER LINES TO REMAIN.
3. NO CHANGE OF USE ON THIS LEVEL.
4. NOTE CHANGE AT DETAIL 1 AND 2.

REVISIONS:	
DRAWN:	
CHECKED:	
ISSUED FOR:	
REVIEW	○ DATE:
BID	○ DATE:
PERMIT	○ DATE:
CONSTRUCTION	○ DATE: 6-04-97

PROJECT NAME:
TRIPPE MFR. CO.
35TH STREET
CHICAGO, ILLINOIS

PROJECT #: 53

SHEET TITLE & NUMBER:
4th FLOOR PLAN

A5.0

SCALE: AS NOTED