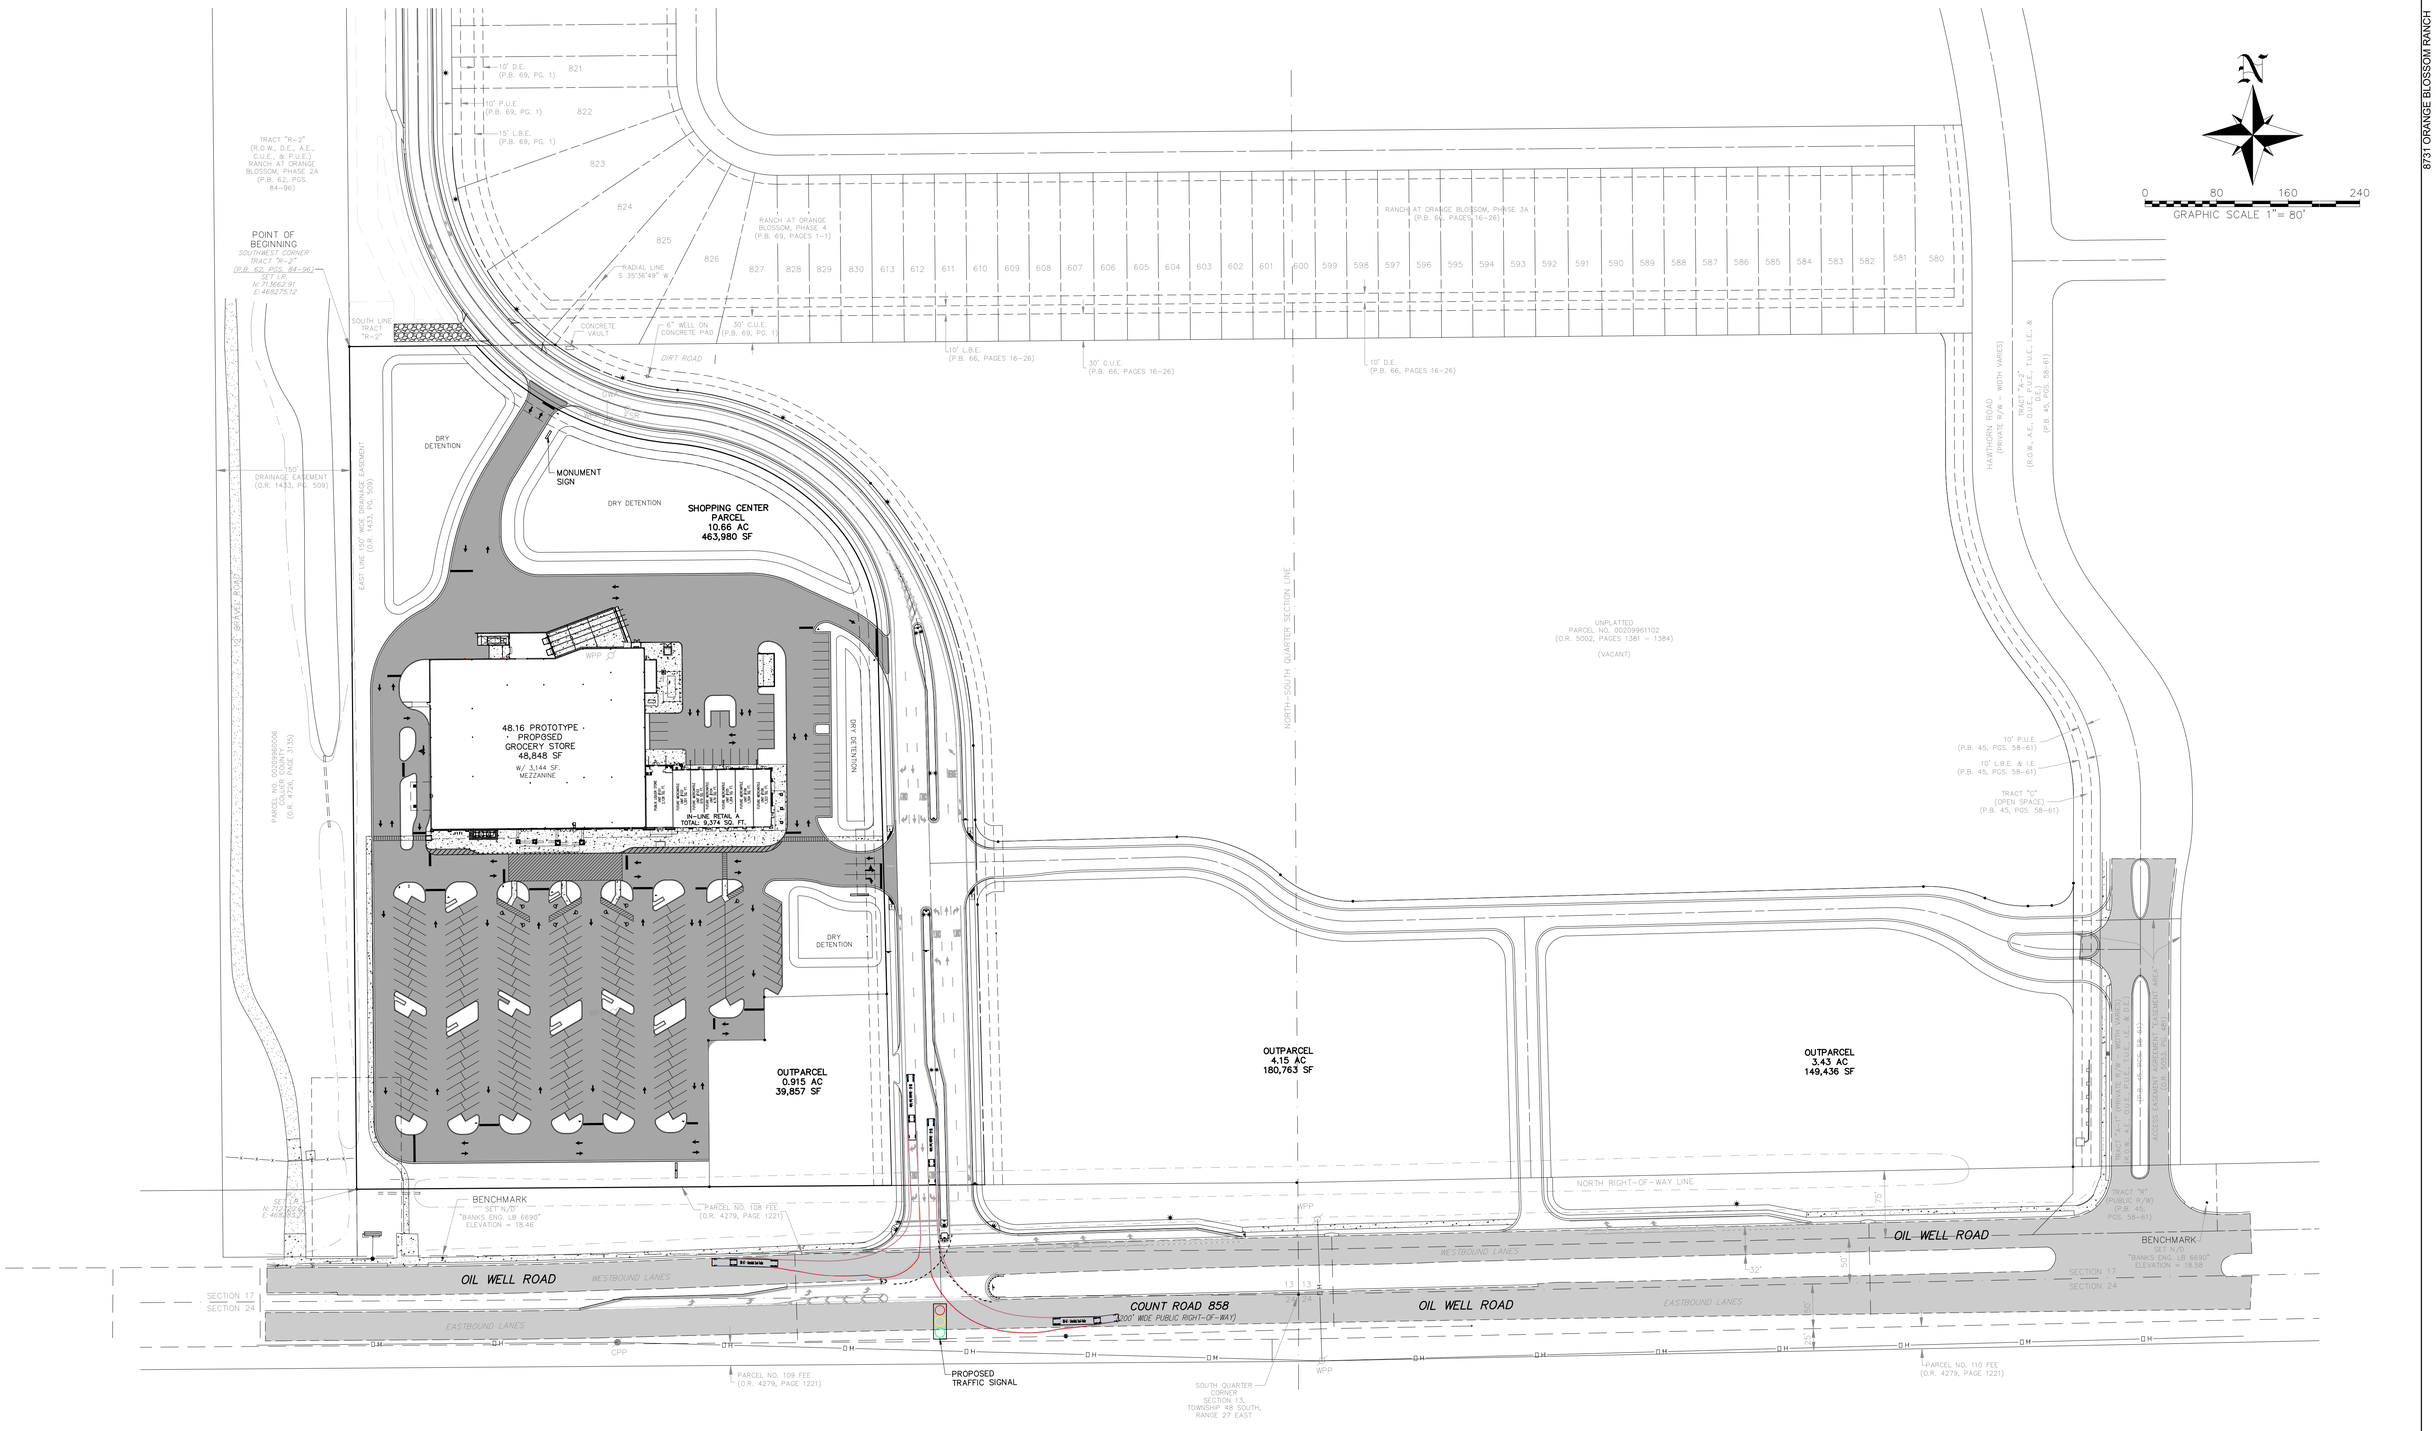

PREPARED FOR:

WMG DEVELOPMENT
1200 NETWORK CENTRE DRIVE, SUITE 3
EFFINGHAM, ILLINOIS 62401
PHONE: (217) 690-5578

NO.	DATE	REVISION DESCRIPTION	BY

BANKS ENGINEERING
Professional Engineers, Planners, & Land Surveyors
Serving The State Of Florida

10511 SIX MILE CYPRESS PARKWAY
FORT MYERS, FLORIDA 33966
PHONE: (239) 939-5490 FAX: (239) 939-2523

ENGINEERING LICENSE # EB 6469
SURVEY LICENSE # LB 6690

WWW.BANKSENG.COM

OVERALL SITE PLAN

ORANGE BLOSSOM RANCH COMMERCIAL

COLLIER COUNTY, FLORIDA

DATE	PROJECT	DRAWING	DESIGN	DRAWN	CHECKED	SCALE	SHEET
8/23/2022	8731	SITE PLAN	DBA	JLS	DBA	1"=80'	3

S:\JOBS\8731\ORANGEBLOSSOM\DEV PLANS\PUBLIC EXHIBITS\0-OVERALL WITH OUTPARCELS.DWG 8/26/2022 12:11 PM JORGE SANCHEZ