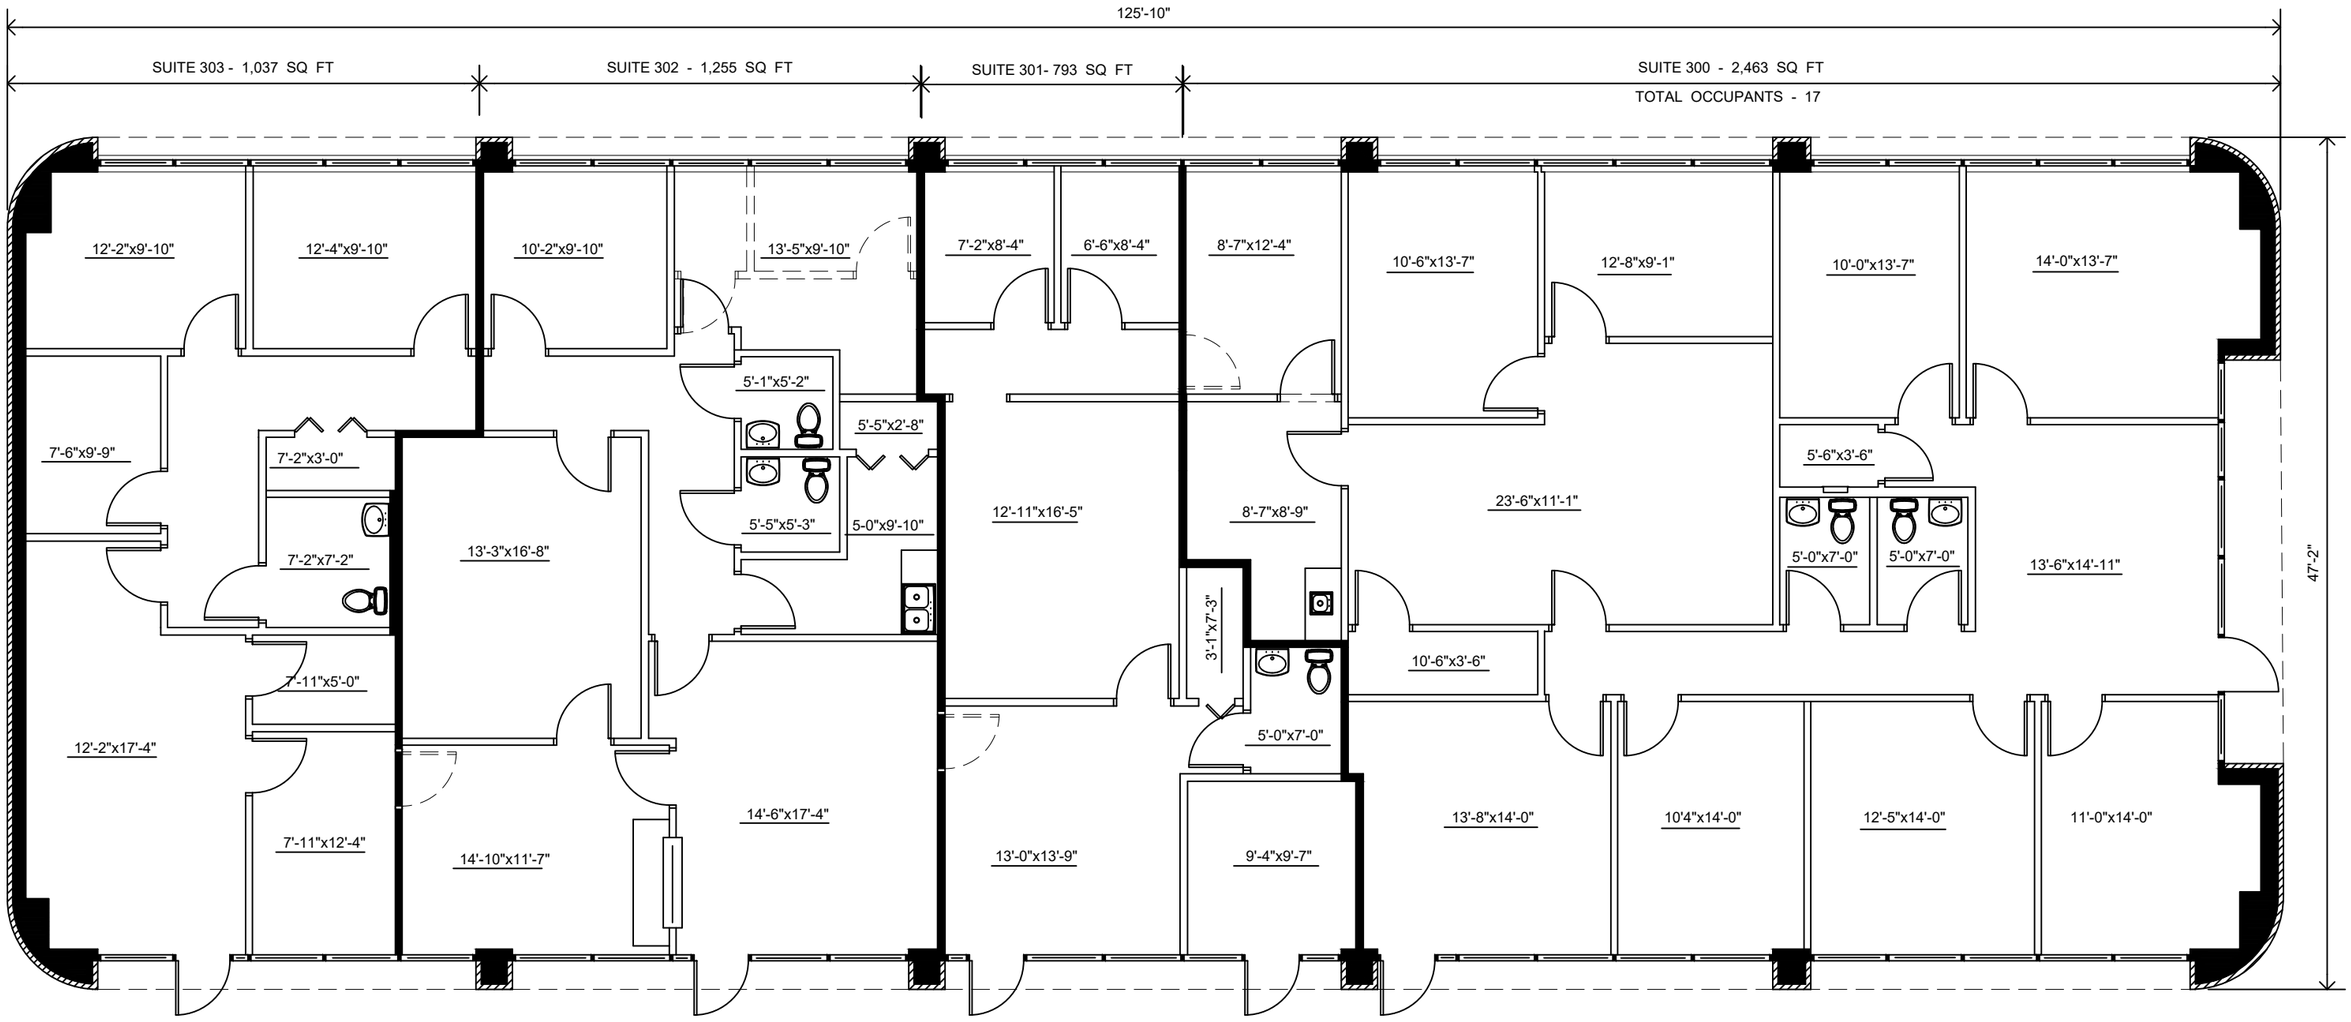

REVISED - 7/15/22
REVISED - 8/31/22

EXISTING FLOOR PLAN

SCALE 1/8" = 1'-0"

9051 EXECUTIVE PARK DR.
CROSS ROADS COMMONS
BUILDING 300