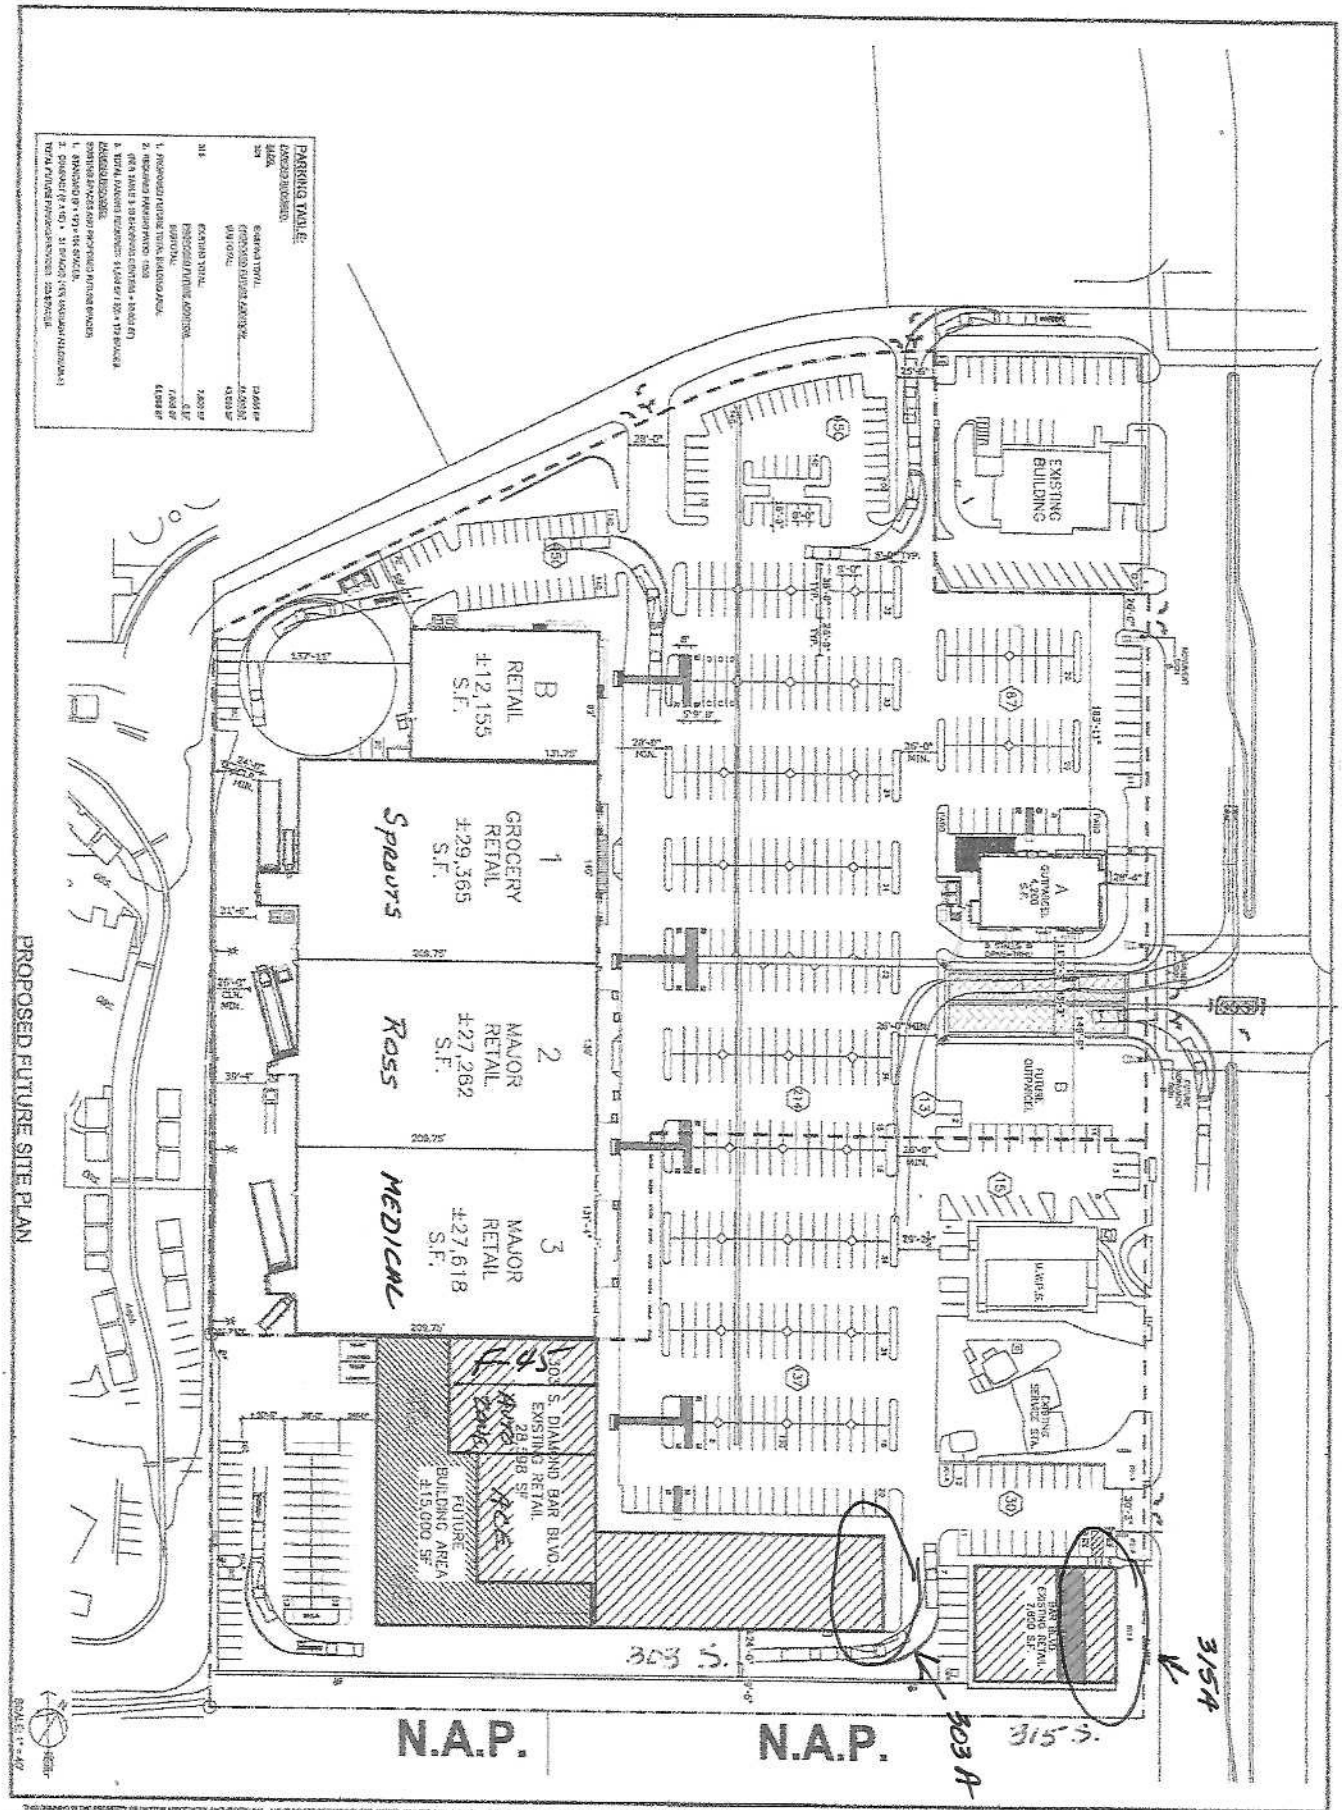

DATE:	6/22/16
DRAWN BY:	VLD / RAD
CHK'D. BY:	
SHEET:	SD-1
OF	SHEETS

REV.	DATE	DESCR.	REV.	DATE	DESCR.

SHEET DESCRIPTION:
PROPOSED FUTURE SITE PLAN
JOB NUMBER: DAA 16129.1

FUTURE RETAIL DEVELOPMENT
FOR:
DIAMOND BAR PLAZA
303 & 315 S. DIAMOND BAR, BLVD.
DIAMOND BAR, CA 91765

DAYTON ASSOCIATES - ARCHITECTS
2900 SILVER LANE
NEWPORT BEACH, CA 92660
(949) 645-1757 FAX: (949) 645-4343
• ARCHITECTURE
• PLANNING
• INTERIORS