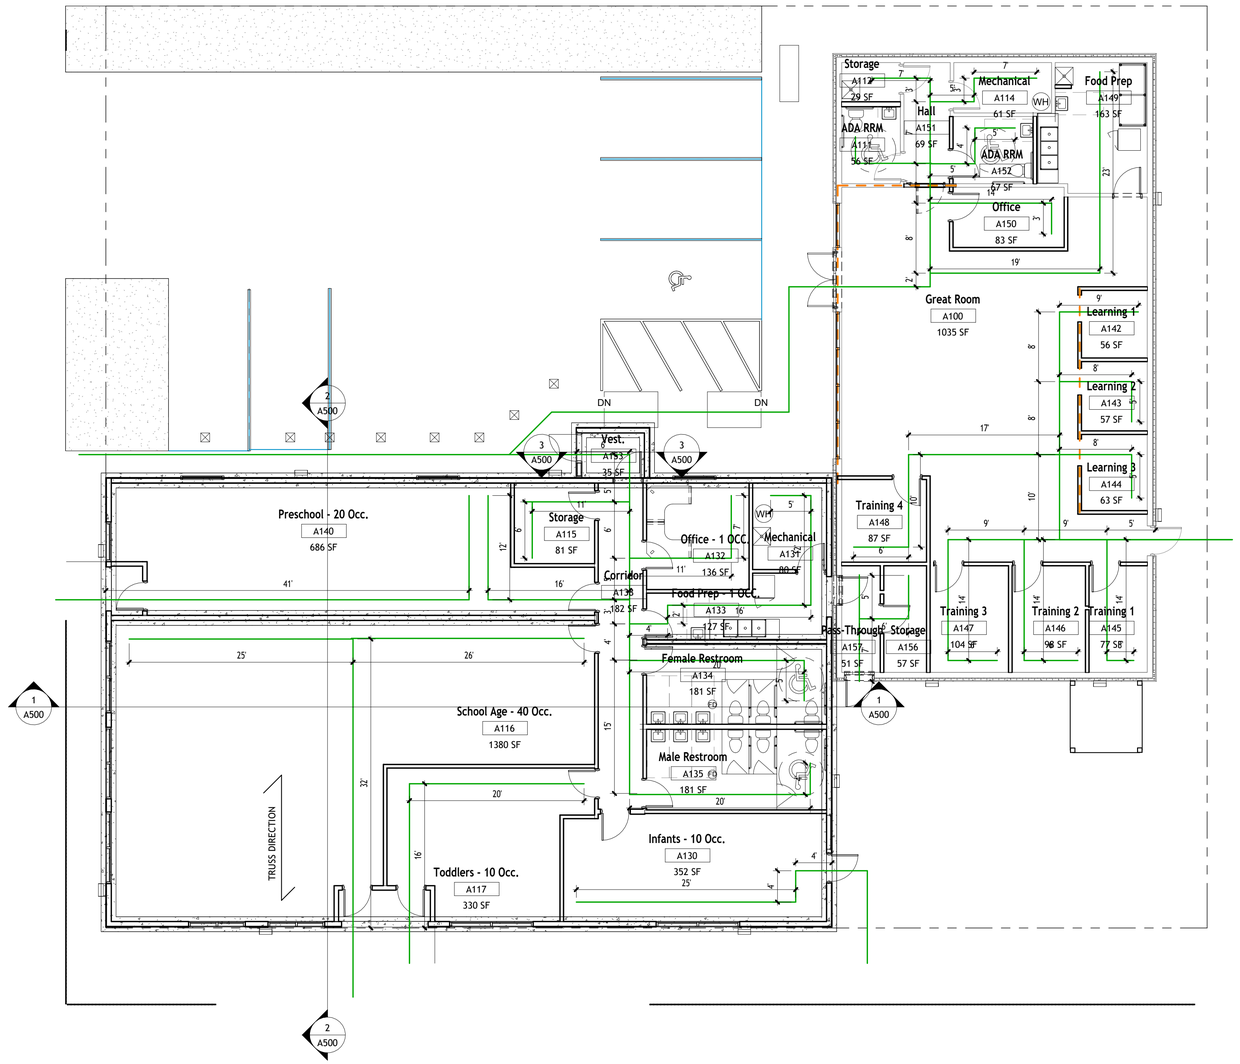

1 First Floor Architectural Plan
1/8" = 1'-0"

PLAN NOTES (FOR NEW BUILDING):
1. SEE S100 FOR STRUCTURAL NOTES.
2. ALL EXTERIOR WALL STUDS ARE 2X6 1.3E LSL @16" OC.
3. ALL FOOTINGS ARE 20"x10" THICK WITH 2 #4 CONT. SEE 1/S101
4. ALL WINDOW AND DOOR HEADERS ARE 2-2x10 WITH 1 KING STUD 1.3E LSL AND 1 JACK STUD.
5. FLOOR SLAB IS 3 1/2" THICK WITH 25 #/YD3 STEEL FIBER REINFORCING, OR WWF 6x6- W2.5xW2.5
6. INSTALL CONTROL JOINTS AT 10'-0" OC MAX. SEE 3/S101
PARAPET

Place approval Stamp Here

J.M. MACKEY ARCHITECT
1723 LAFOND AVENUE
SAINT PAUL,MN 55104
PHONE/FAX 651-644-0869
E-MAIL jim.mackey.com

I HEREBY CERTIFY THAT THIS PLAN, SPECIFICATION OR REPORT WAS PREPARED BY ME OR UNDER MY DIRECT SUPERVISION AND THAT I AM A DULY LICENSED ARCHITECT UNDER THE LAWS OF THE STATE OF MINNESOTA.

JAMES A. MACKEY
DATE: 6/1/2025 LIC. NO. 23018

No.	Description	Date

Autism Center & Child Care

Life Safety Plan

Project number	Project Number
Date	Issue Date
Drawn by	Author
Checked by	Checker

A701

Scale 1/8" = 1'-0"

5/15/2026 8:34:38 PM