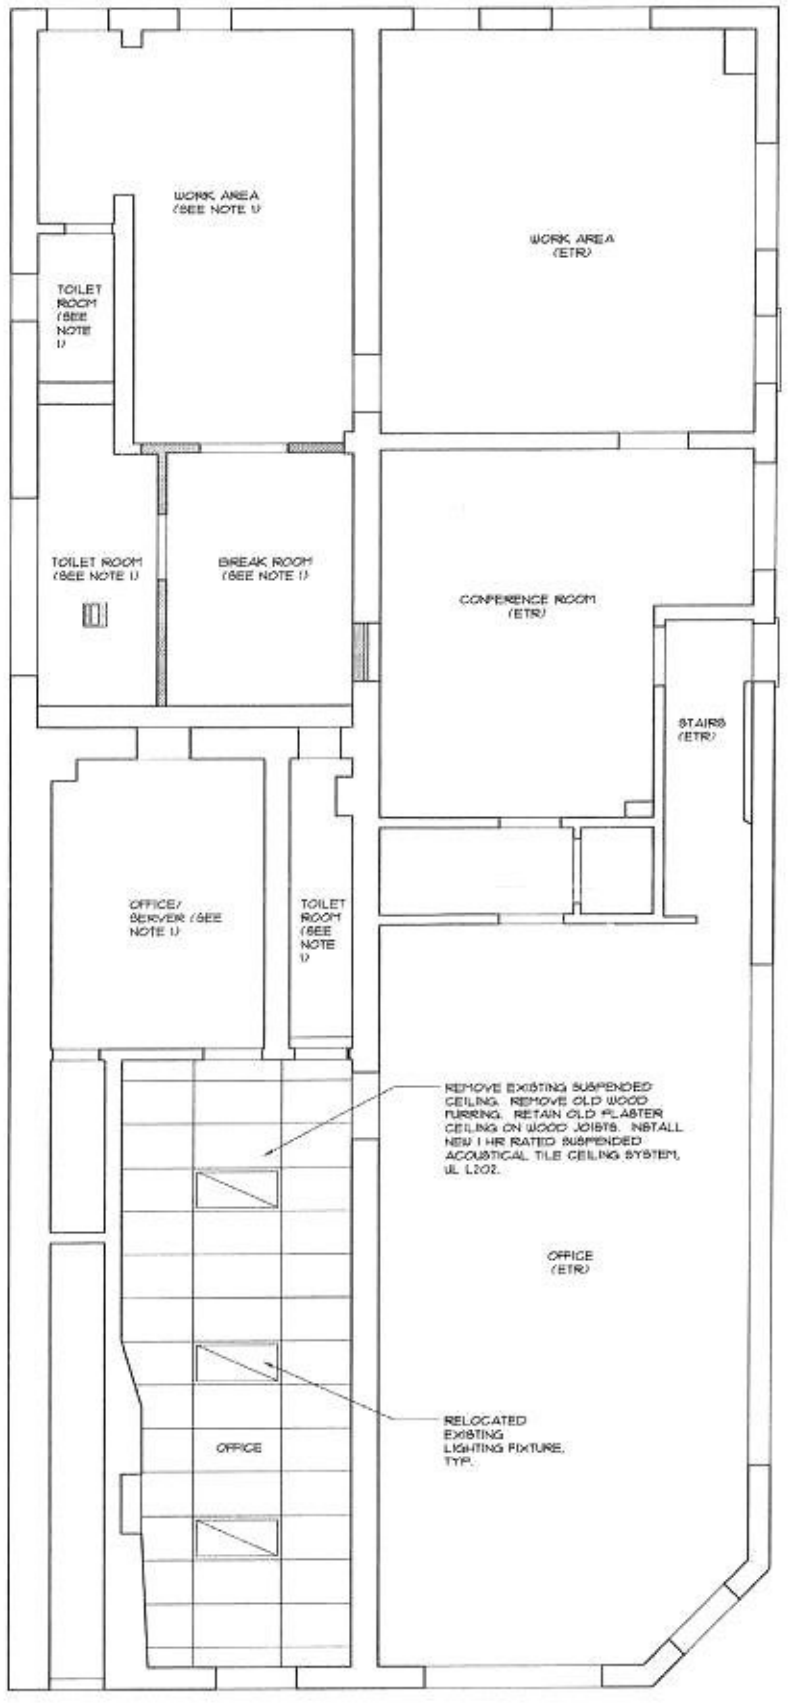

2/A1 REFLECTED CEILING PLAN
SCALE: 1/4" = 1'-0"

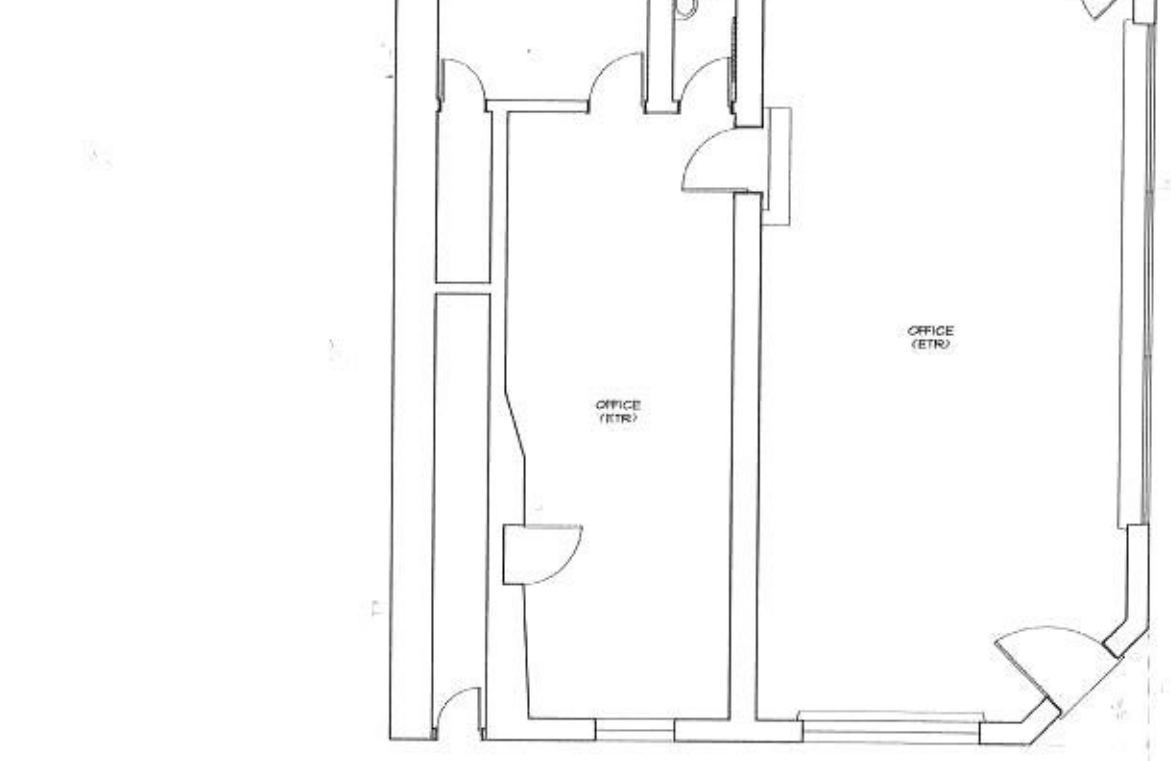

1/A1 FLOOR PLAN
SCALE: 1/4" = 1'-0"

NORTH

NORTH

BMK pc
Architecture Planning Consulting

200 Commerce Street
Alexandria, VA 22314
Phone: 703/548-0400
Fax: 703/549-3324

6 East Street, Suite 300
Frederick, MD 21701
Phone: 301/662-8841
Fax: 301/662-6032

NOTES:

1. EXISTING TO REMAIN FLOOR/ CEILING CONSTRUCTION CONSISTING OF 2 X 10 FLOOR JOISTS @ 16" O.C. 3/4" WOOD SUBFLOOR AND FLOOR, AND 1" PLASTER WITH 1/2" GYB CEILING

NO ISSUE	DATE	DESCRIPTION
1	6/21/04	

Interior Alterations

1101–1103 DUKE STREET

Alexandria, VA

DRAWING TITLE:
SCHEMATIC FLOOR PLAN

COMM. NO: 010070	DRAWING NUMBER: A1
DRAWN: LW/ PW	
CHECKED: HM	
SCALE: AS NOTED	
DATE: 04.19.04	