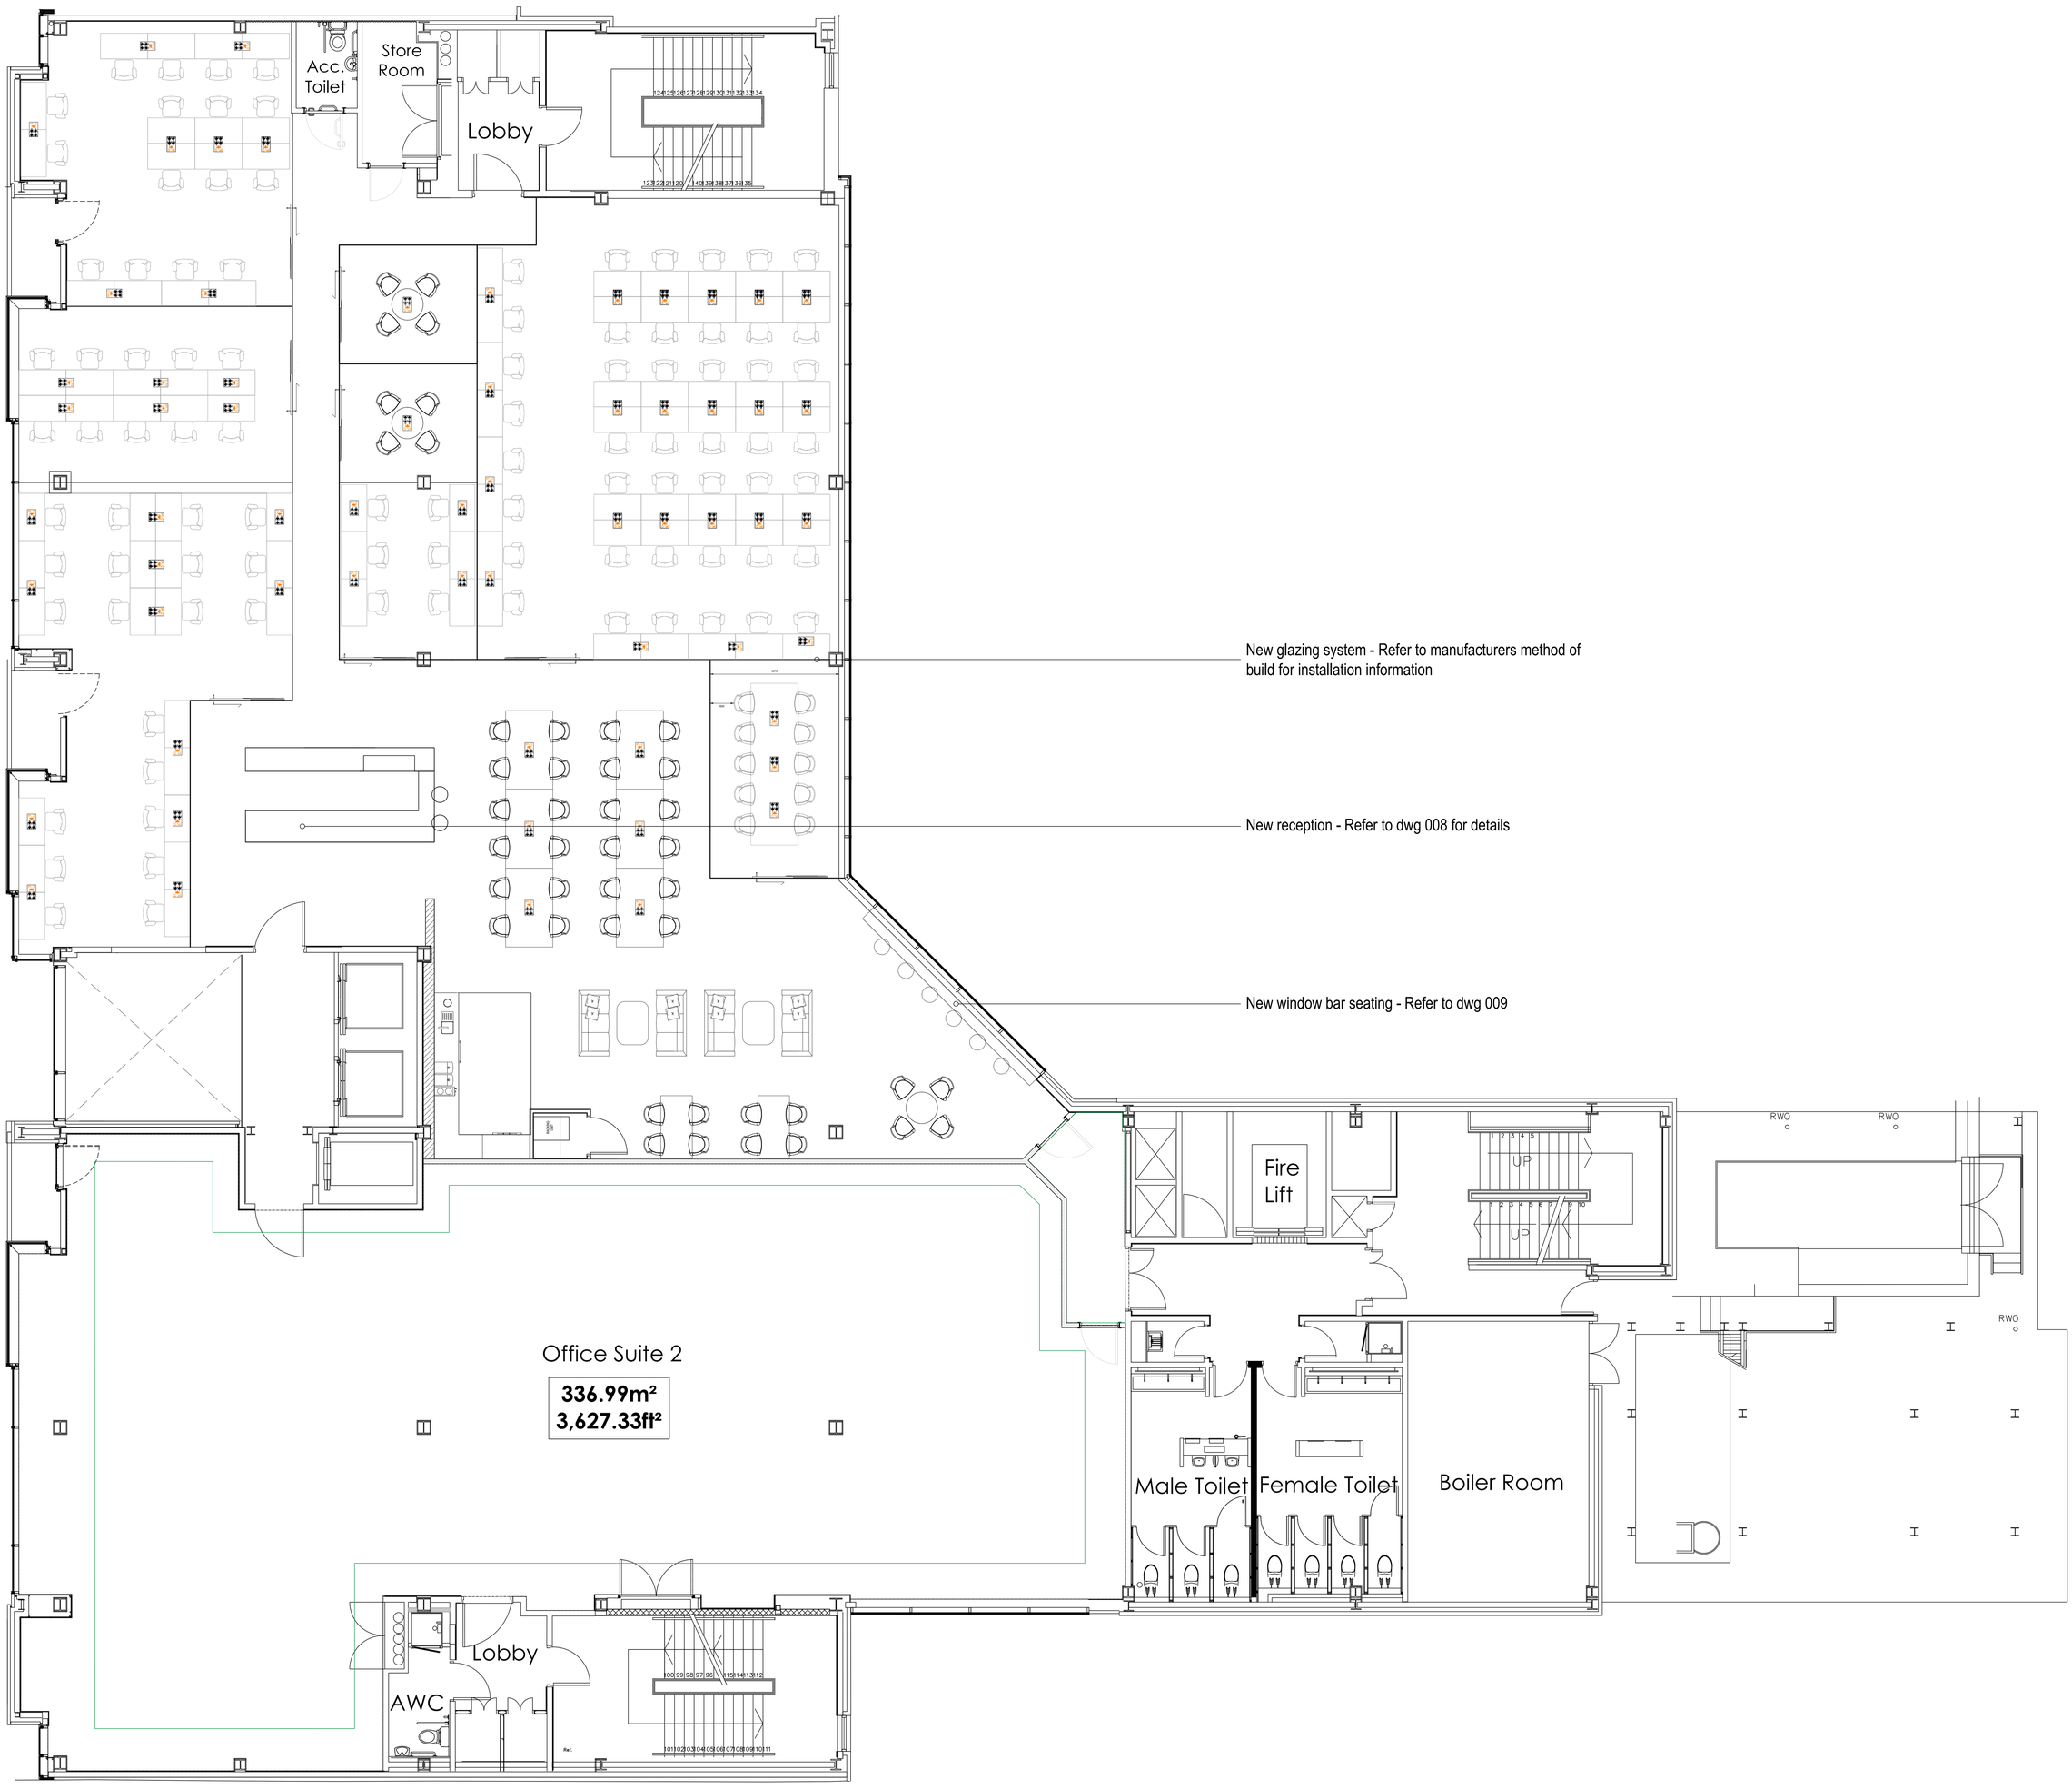

Proposed General Arrangement - Fourth Floor

1:50 Scale

ALL DIMENSIONS IN MILLIMETRES.
ONLY ANNOTATED DIMENSIONS SHOULD BE FOLLOWED, DO NOT SCALE FROM THIS DRAWING.
ALL DIMENSIONS ARE FINISHED SIZES.
MANUFACTURER / CONTRACTOR SHOULD ENSURE THAT ALL MATERIALS & CONSTRUCTION METHODS SHOWN ARE COMPLIANT WITH BUILDING REGULATIONS, LANDLORDS, OR LOCAL REGULATIONS IN FORCE AT THE TIME. ANY DISCREPANCIES OR CONCERNS SHOULD BE REPORTED, CONTRACTORS SHOULD MANAGE & MONITOR THE MANUFACTURE OR CONSTRUCTION WORKS DESCRIBED IN THESE DRAWINGS TO ENSURE IT IS CARRIED OUT WITHOUT RISKS TO HEALTH & SAFETY.

THIS DRAWING CANNOT BE COPIED, REPRODUCED OR DISCLOSED TO ANY UNAUTHORISED PERSON.

GENERAL NOTES

CLIENT - CUBO

PROJECT - EDINBURGH

REVISIONS

ADDRESS

40 PRINCES STREET
EDINBURGH
EH2 2BY

PROJECT No.	DRAWING No.	REVISION	DATE	DRAWN BY
	003		18.04.23	

DRAWING TITLE	SCALE		PAPER SIZE
4F PROPOSED GA	1:50		A0