TENANTS	BUSINESS				FOOD (RESTAURANT)				BEVERAGE (COFFEE, SMOOTHIE)				MERCANTILE			
	O.L.	# TOILETS	# SERVICE SINK	# WATER FNTN.	O.L.	# TOILETS	# SERVICE SINK	# WATER FNTN.	O.L.	# TOILETS	# SERVICE SINK	# WATER FNTN.	O.L.	# TOILETS	# SERVICE SINK	# WATER FNTN.
SUITE A	8	1	0	0	44	2	1	1	55	2	1	1	19	1	1	1
SUITE B	9	1	0	0	53	2	1	1	66	2	1	1	23	1	1	1

*NOTE: 1. IPC, TABLE 403.1 MINIMUM NUMBER OF REQ'D PLUMBING FIXTURES.
2. ALL CALCULATIONS ROUNDED UP.
3. O.L. > 50 REQUIRES SECOND MEANS OF EGRESS SEPERATED > 1/2 DIAGONAL OF SUITE.

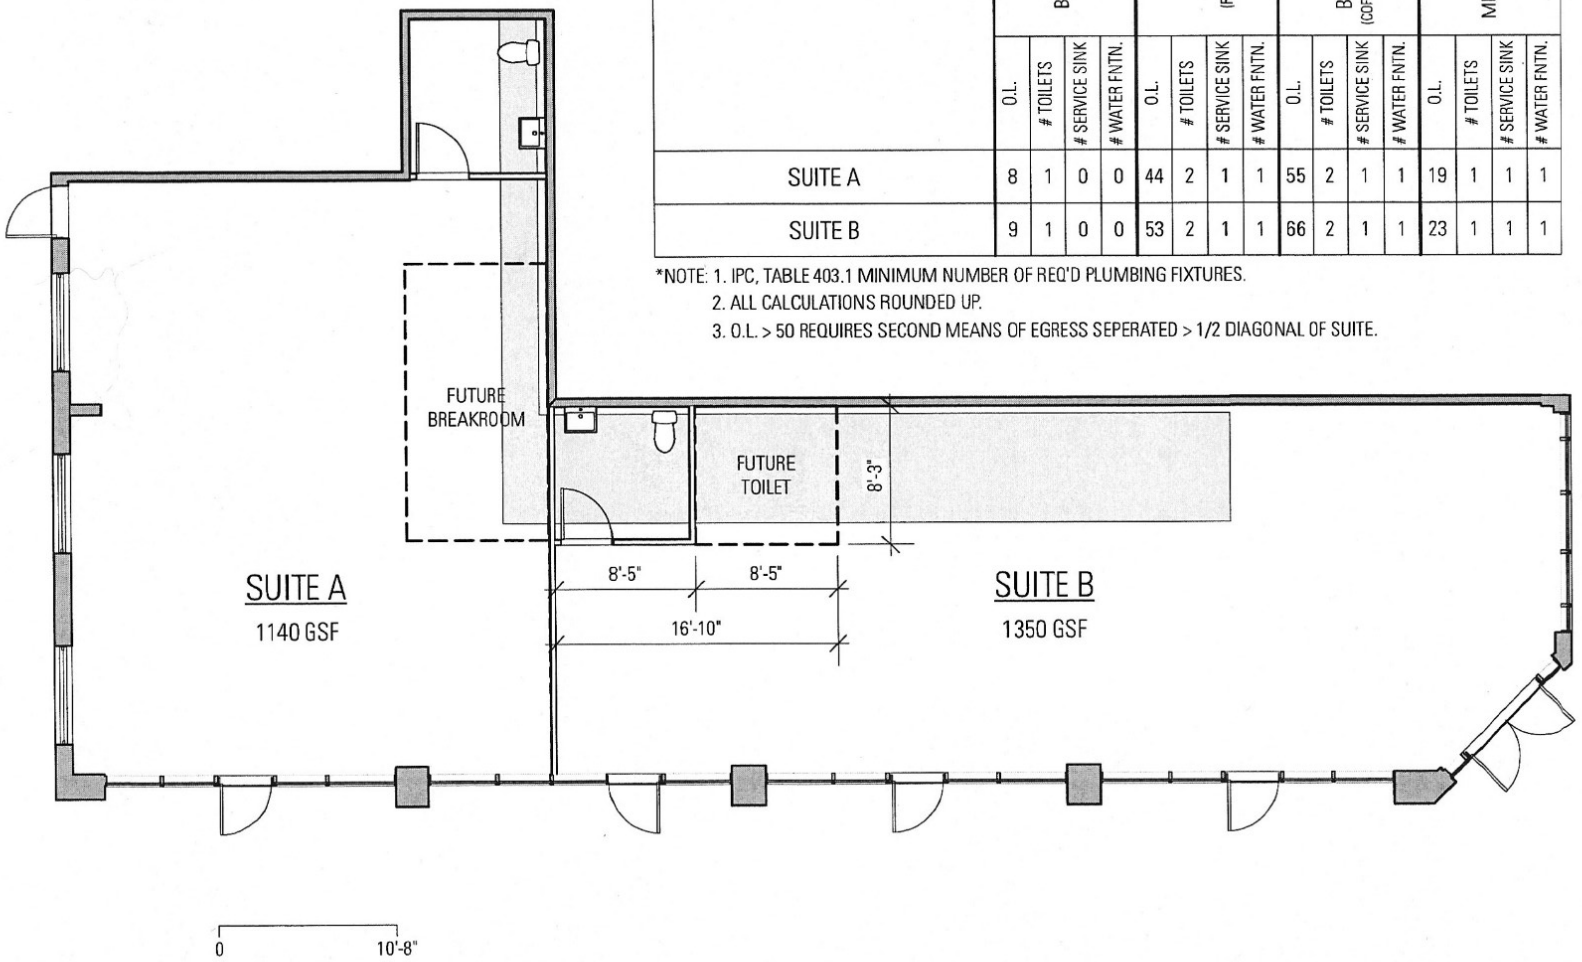

SCHEME B TOILET FACILITIES LAYOUT

1.21.26

A.GRUPPO
architecture | design | build

641 MILL STREET, SMTX