ROOM NUMBERS

PEO AIR AND MISSILE DEFENSE
TECHNOLOGY PLACE, SUITE 201
215 Wynn Drive
HUNTSVILLE, ALABAMA
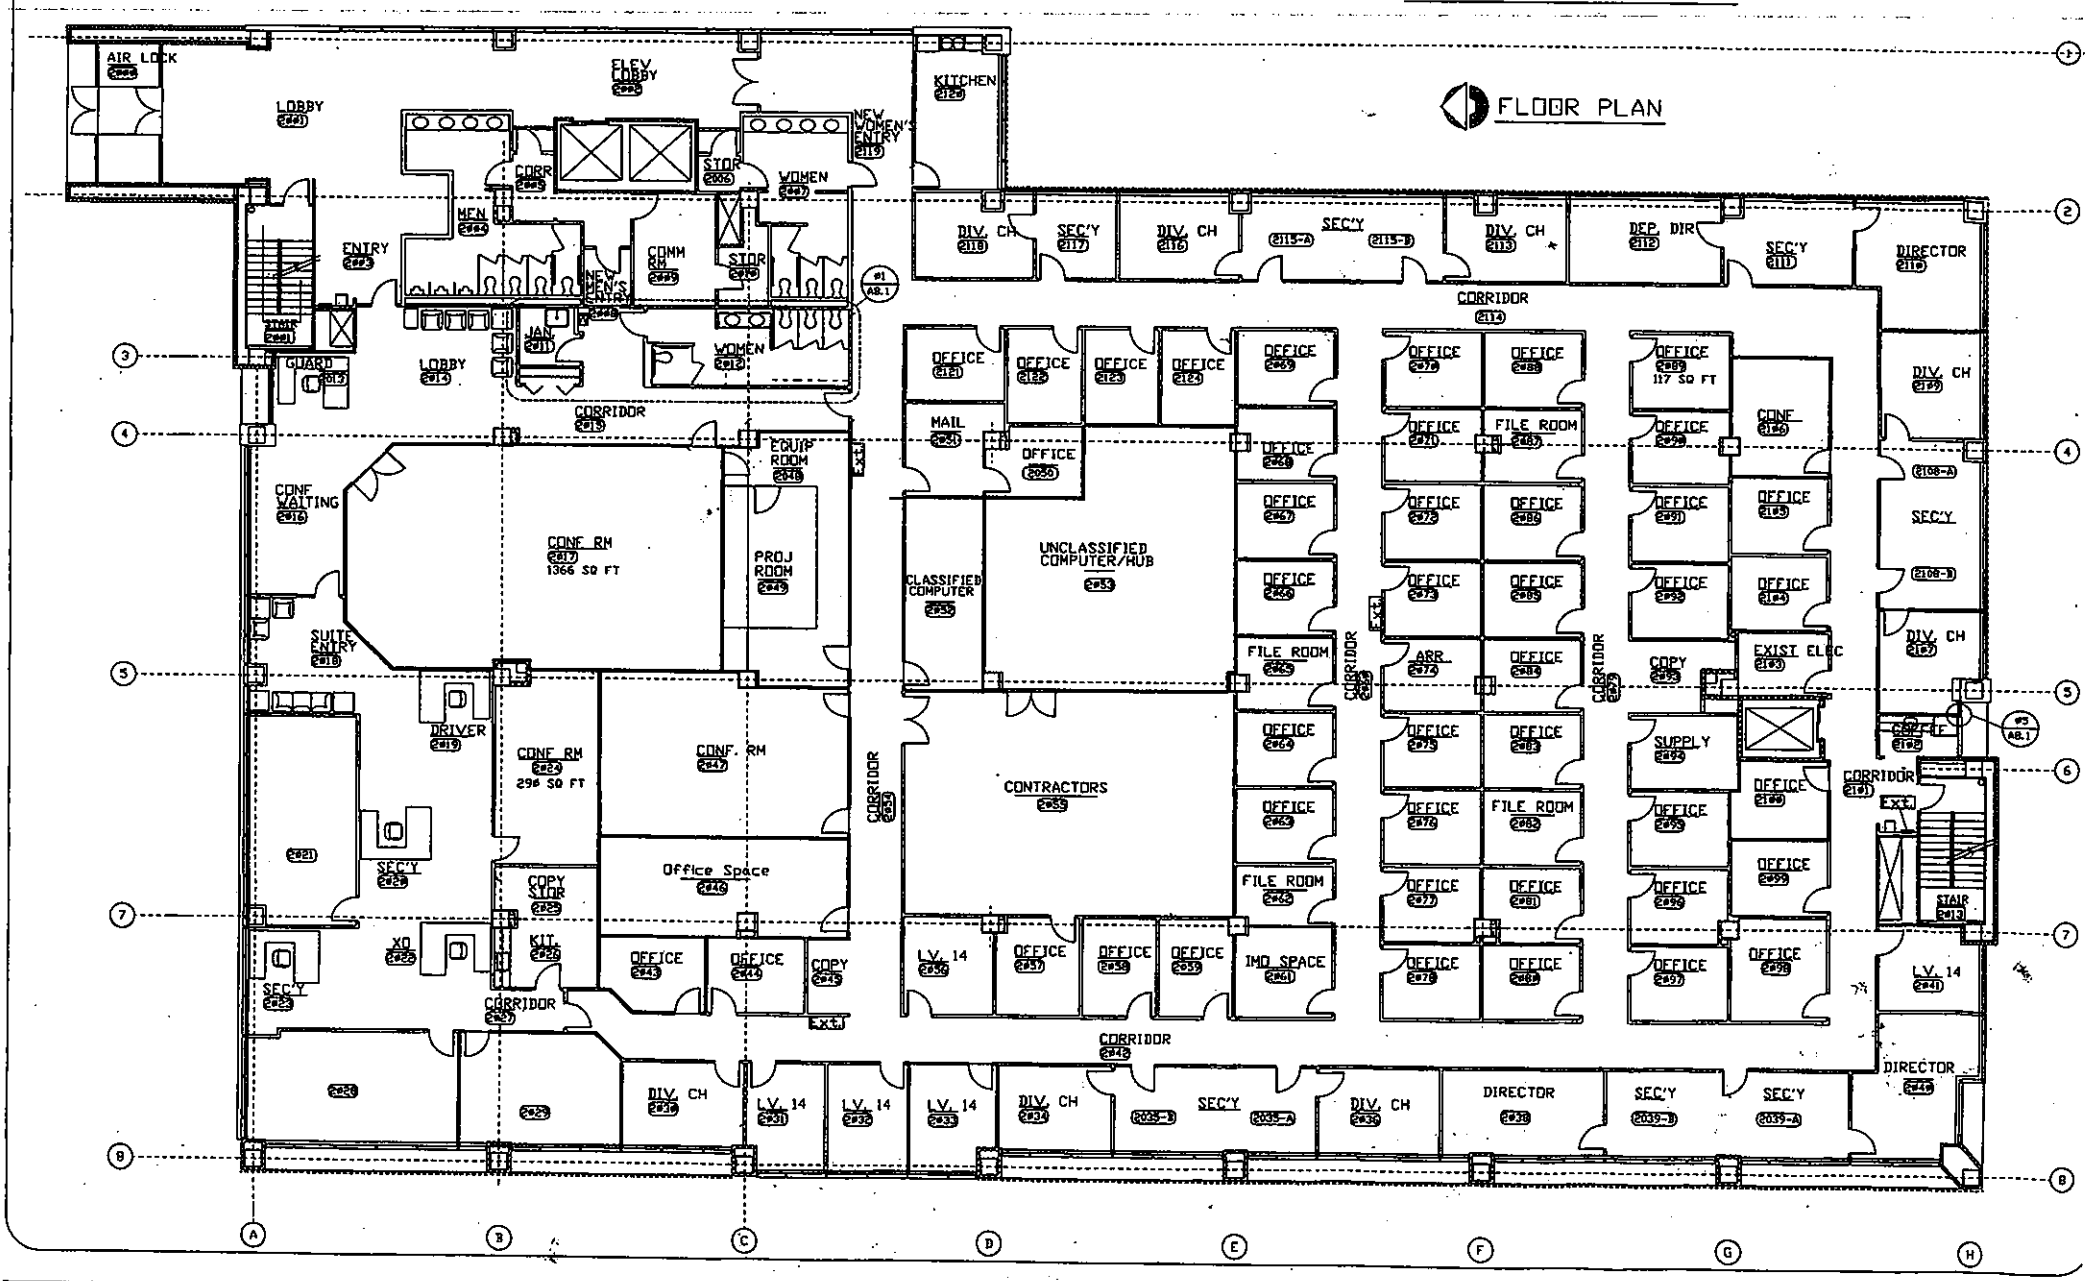
CONSTRUCTION FLOOR PLAN