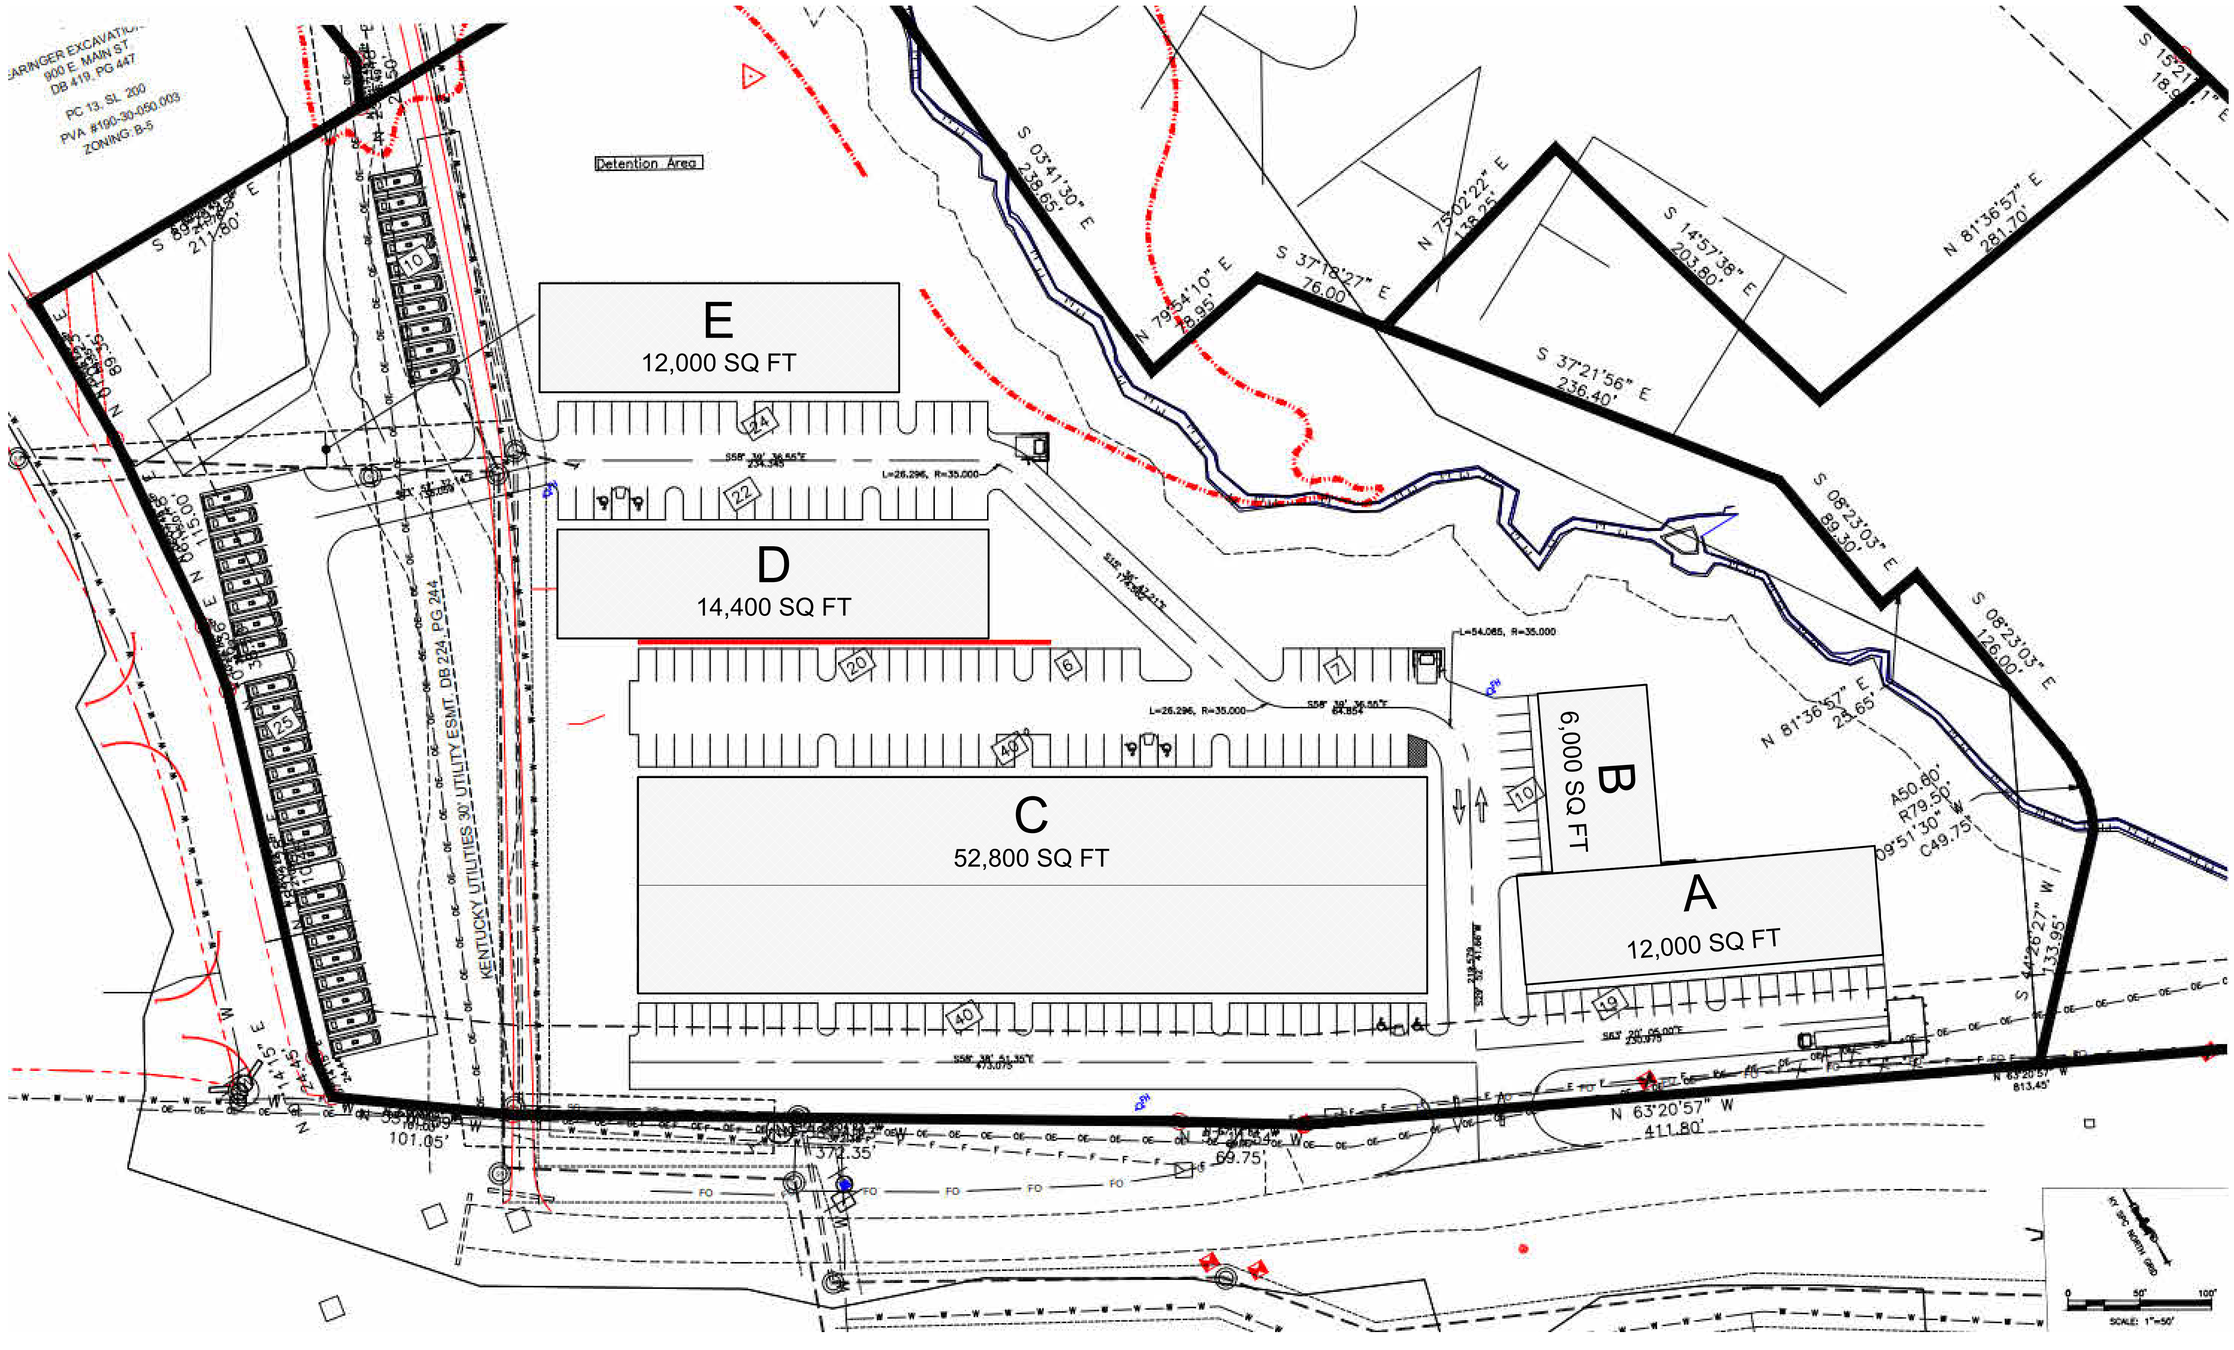

JOSEPH & JOSEPH
ARCHITECTS SINCE 1908
Louisville | Lexington | Nashville

550 S. FOURTH STREET
LOUISVILLE, KY 40202
(502) 583-8888

Project Status

NOT FOR CONSTRUCTION

CIVIL ENGINEER:

STRUCTURAL ENGINEER:

MEP ENGINEER:

GEORGETOWN FLEX OFFICES

VENTORA GROUP

REVISIONS

PROJECT #	ISSUE DATE
a8966	2026.01.27

ARCHITECTURAL SITE PLAN

A100

Printed Date - 2/20/2026 3:31:18 PM
File Name - J:\A8966 Georgetown flex office_5-Revit File\Georgtown Site Plan 3D.rvt

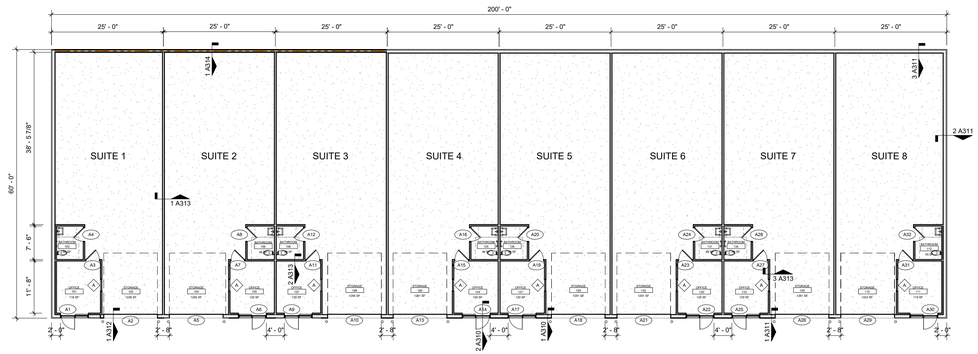

1 1ST FLOOR PLAN - BUILDING A
1/16" = 1'-0"

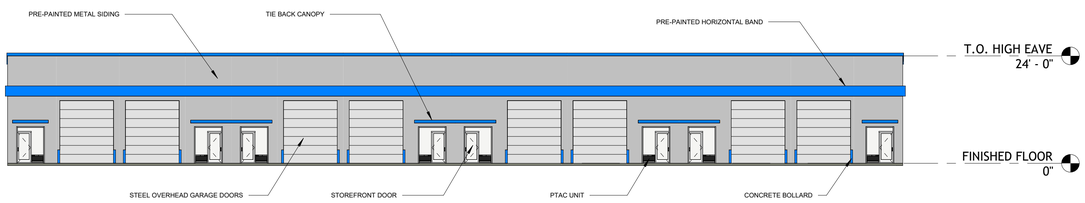

3 FRONT EXTERIOR ELEVATION BUILDING A
1/16" = 1'-0"

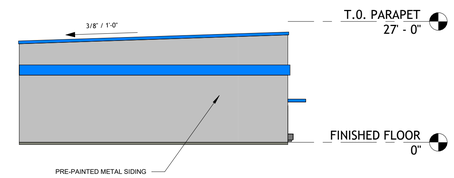

4 SIDE EXTERIOR ELEVATION 1

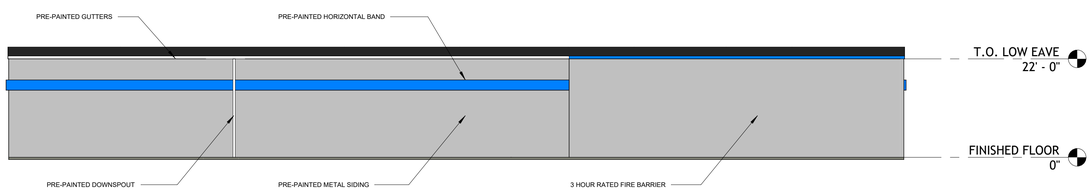

2 BACK EXTERIOR ELEVATION BUILDING A
1/16" = 1'-0"

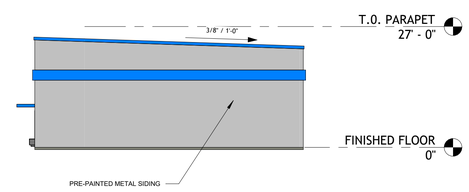

5 SIDE EXTERIOR ELEVATION 2

JOSEPH & JOSEPH ARCHITECTS SINCE 1908
Louisville | Lexington | Nashville
550 S. FOURTH STREET
LOUISVILLE, KY 40202
(502) 583-8888

Project Status
NOT FOR CONSTRUCTION

CIVIL ENGINEER:

STRUCTURAL ENGINEER:

GEORGETOWN FLEX OFFICES

VENTORA GROUP

REVISIONS

PROJECT #	ISSUE DATE
a8966	2026.01.27

ARCHITECTURAL PLAN AND ELEVATIONS BUILDING A

A101

Printed Date - 2/25/2026 11:56:25 AM
File Name - J:\A8966 Georgetown flex offices_5-Revit File\Georgetown Flex Building A.rvt

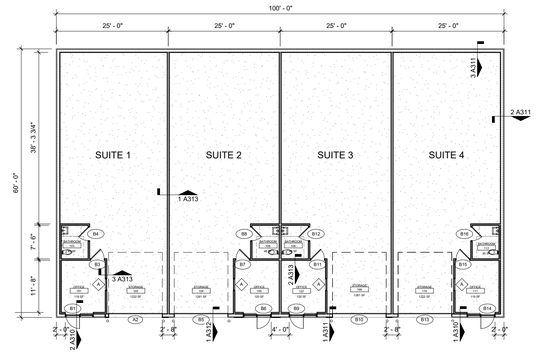

1 1ST FLOOR PLAN - BUILDING B
1/16" = 1'-0"

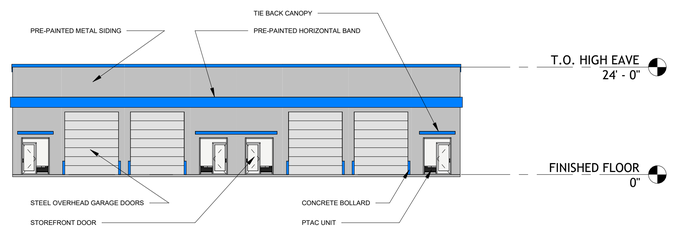

3 FRONT EXTERIOR ELEVATION BUILDING B
1/16" = 1'-0"

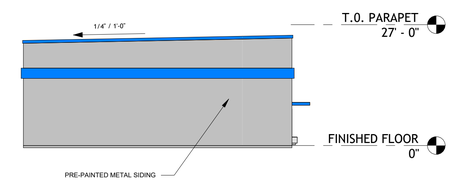

4 SIDE EXTERIOR ELEVATION 1

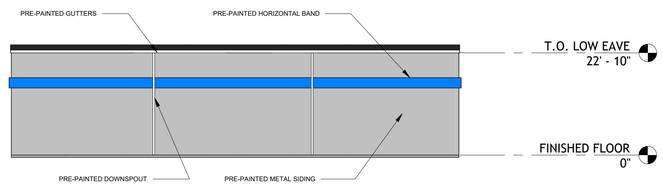

2 BACK EXTERIOR ELEVATION BUILDING B
1/16" = 1'-0"

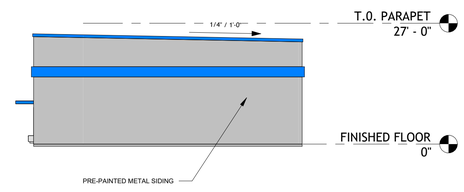

5 SIDE EXTERIOR ELEVATION 2

JOSEPH & JOSEPH ARCHITECTS SINCE 1908
Louisville | Lexington | Nashville
550 S. FOURTH STREET
LOUISVILLE, KY 40202
(502) 583-8888

Project Status
NOT FOR CONSTRUCTION

CIVIL ENGINEER:

STRUCTURAL ENGINEER:

GEORGETOWN FLEX OFFICES

VENTORA GROUP

REVISIONS

PROJECT #	ISSUE DATE
a8966	2026.01.27

ARCHITECTURAL PLAN AND ELEVATIONS BUILDING B

A102

Printed Date - 2/25/2026 11:38:04 AM
File Name - J:\A8966 Georgetown flex office_5-Revit File\Georgetown Flex Building B.rvt

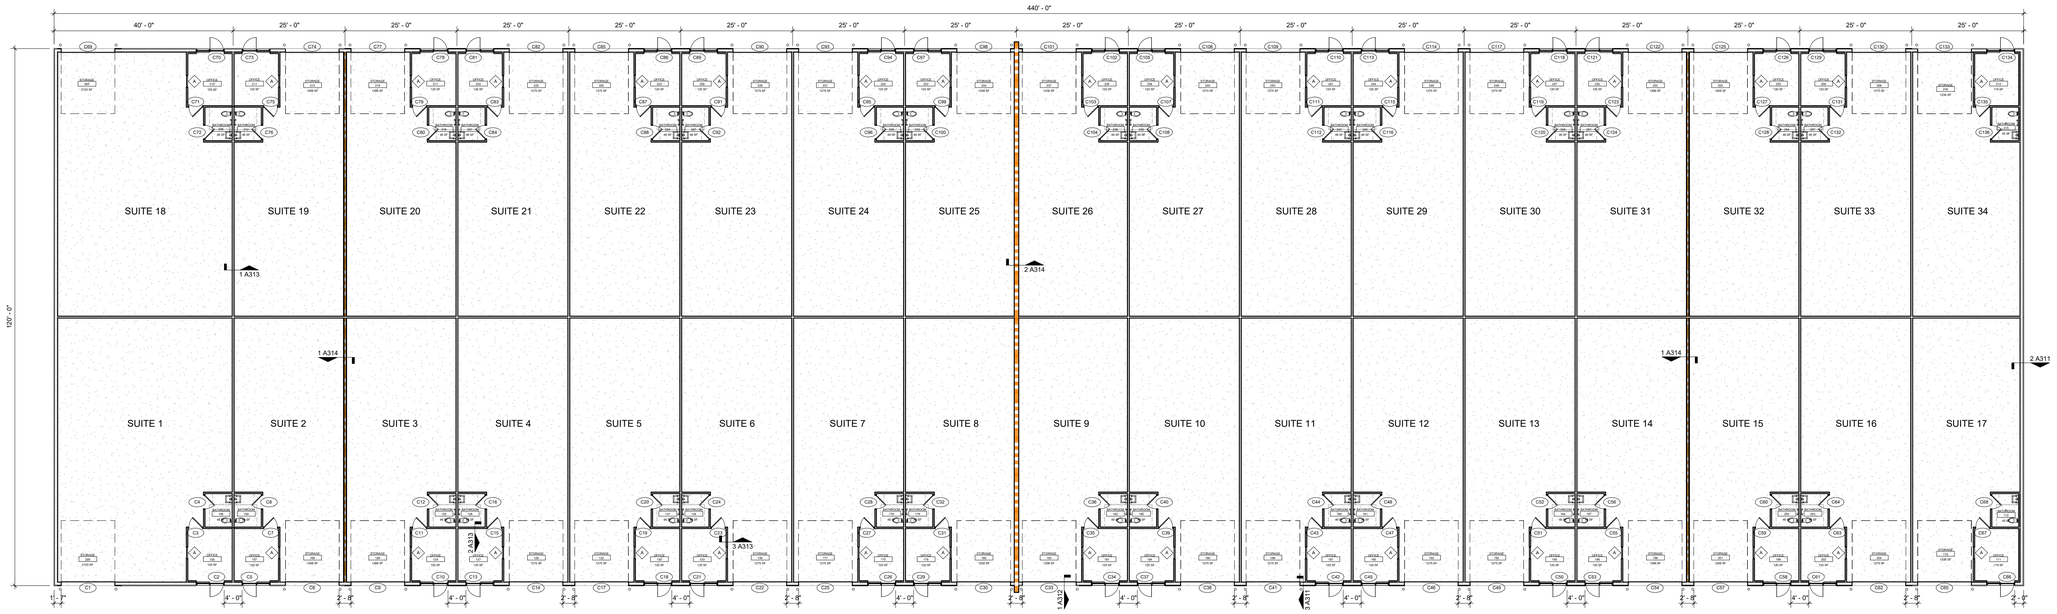

1 1ST FLOOR PLAN - BUILDING C
1/16" = 1'-0"

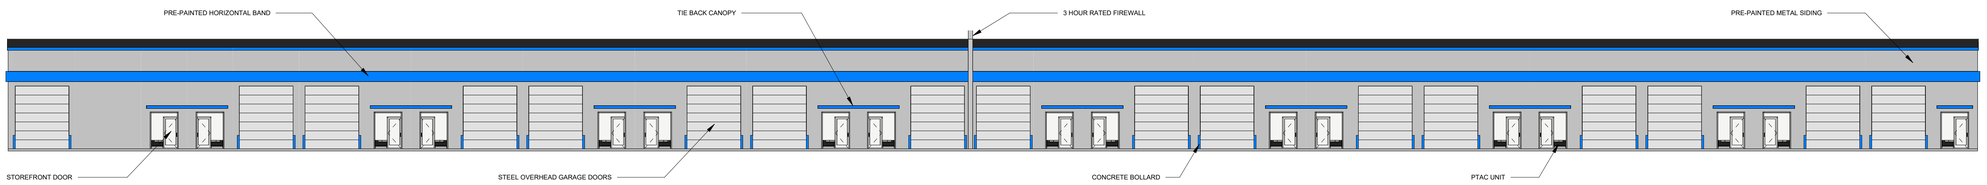

3 FRONT EXTERIOR ELEVATION BUILDING C
1/16" = 1'-0"

2 BACK EXTERIOR ELEVATION BUILDING C

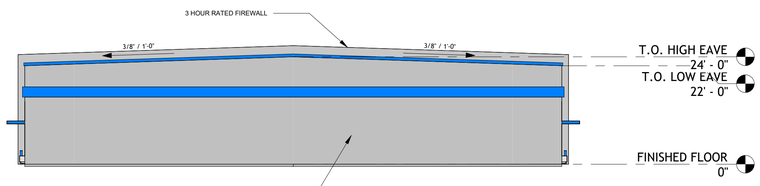

4 SIDE EXTERIOR ELEVATION BUILDING C

JOSEPH & JOSEPH
ARCHITECTS SINCE 1908
Louisville | Lexington | Nashville
550 S. FOURTH STREET
LOUISVILLE, KY 40202
(502) 583-8888

Project Status
NOT FOR CONSTRUCTION

CIVIL ENGINEER:

STRUCTURAL ENGINEER:

GEORGETOWN FLEX OFFICES

VENTORA GROUP

REVISIONS

PROJECT #	ISSUE DATE
a8966	2026.01.27

ARCHITECTURAL PLAN AND ELEVATIONS BUILDING C

A103

Printed Date - 2/25/2026 11:40:22 AM
File Name - J:\A8966 Georgetown flex office_5-Revit File\Georgetown Flex Building C.rvt

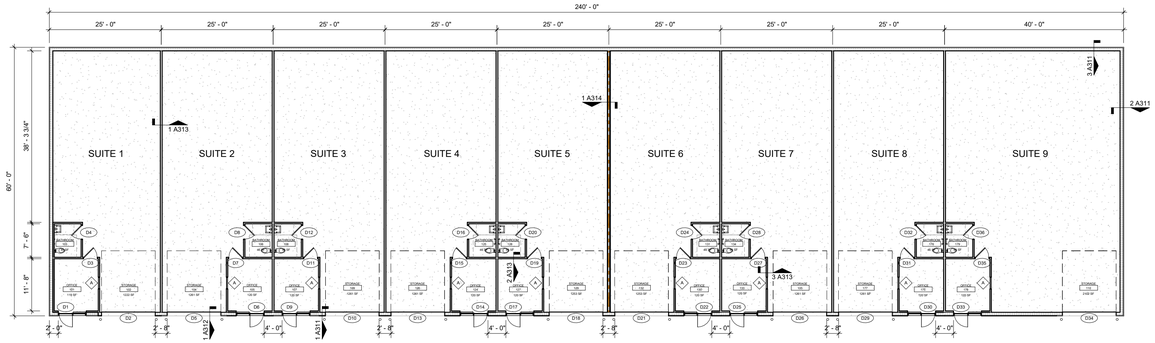

1 1ST FLOOR PLAN - BUILDING D
1/16" = 1'-0"

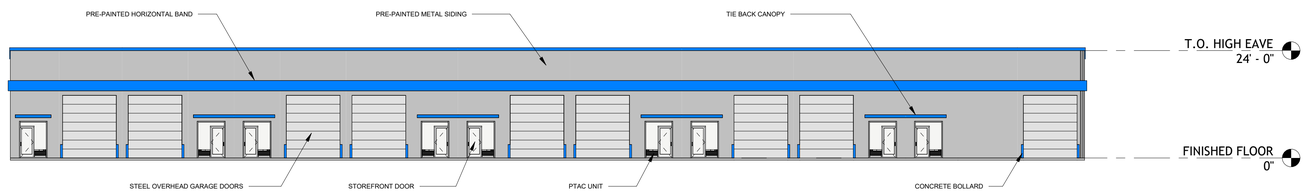

3 FRONT EXTERIOR ELEVATION BUILDING D
1/16" = 1'-0"

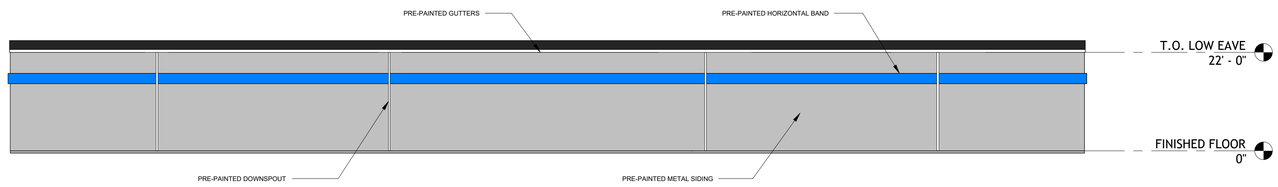

2 BACK EXTERIOR ELEVATION BUILDING D
1/16" = 1'-0"

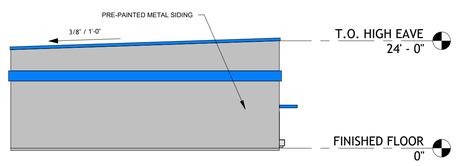

4 SIDE EXTERIOR ELEVATION 1

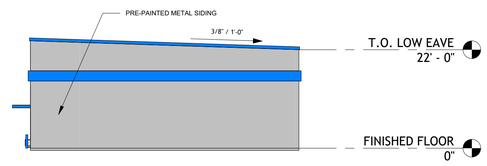

5 SIDE EXTERIOR ELEVATION 2

JOSEPH & JOSEPH ARCHITECTS SINCE 1908
Louisville | Lexington | Nashville
550 S. FOURTH STREET
LOUISVILLE, KY 40202
(502) 583-8888

Project Status
NOT FOR CONSTRUCTION

CIVIL ENGINEER:

STRUCTURAL ENGINEER:

GEORGETOWN FLEX OFFICES

VENTORA GROUP

REVISIONS

PROJECT #	ISSUE DATE
a8966	2026.01.27

ARCHITECTURAL PLAN AND ELEVATIONS BUILDING D

A104

Printed Date - 2/25/2026 11:42:29 AM
File Name - J:\A8966 Georgetown flex office_5-Revit File\Georgetown Flex Building D.rvt

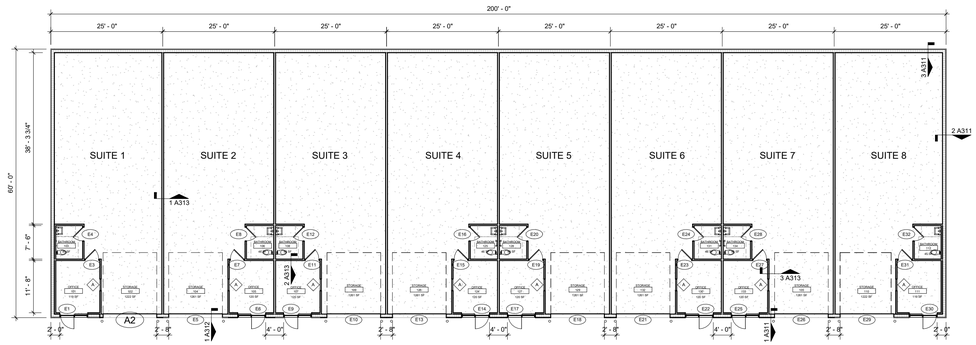

1 1ST FLOOR PLAN - BUILDING E
1/16" = 1'-0"

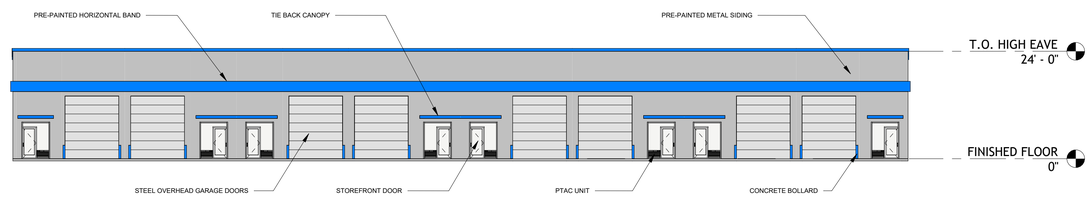

3 FRONT EXTERIOR ELEVATION BUILDING E
1/16" = 1'-0"

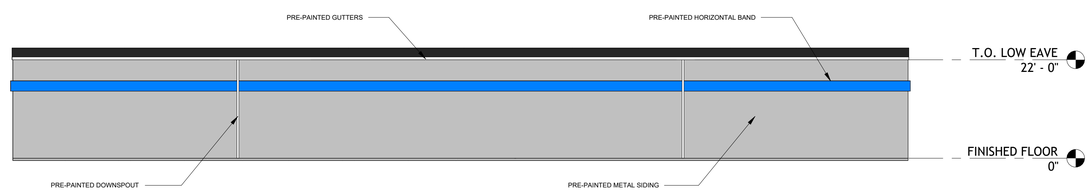

2 BACK EXTERIOR ELEVATION BUILDING E
1/16" = 1'-0"

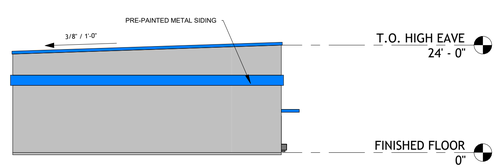

4 SIDE EXTERIOR ELEVATION 1

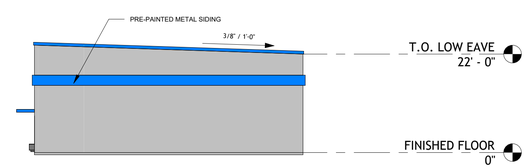

5 SIDE EXTERIOR ELEVATION 2

JOSEPH & JOSEPH ARCHITECTS SINCE 1908
Louisville | Lexington | Nashville
550 S. FOURTH STREET
LOUISVILLE, KY 40202
(502) 583-8888

Project Status
NOT FOR CONSTRUCTION

CIVIL ENGINEER:

STRUCTURAL ENGINEER:

GEORGETOWN FLEX OFFICES

VENTORA GROUP

REVISIONS

PROJECT #	ISSUE DATE
a8966	2026.01.27

ARCHITECTURAL PLAN AND ELEVATIONS BUILDING E

A105

Printed Date - 2/25/2026 11:44:14 AM
File Name - J:\A8966 Georgetown flex offices_5-Revit File\Georgetown Flex Building E.rvt