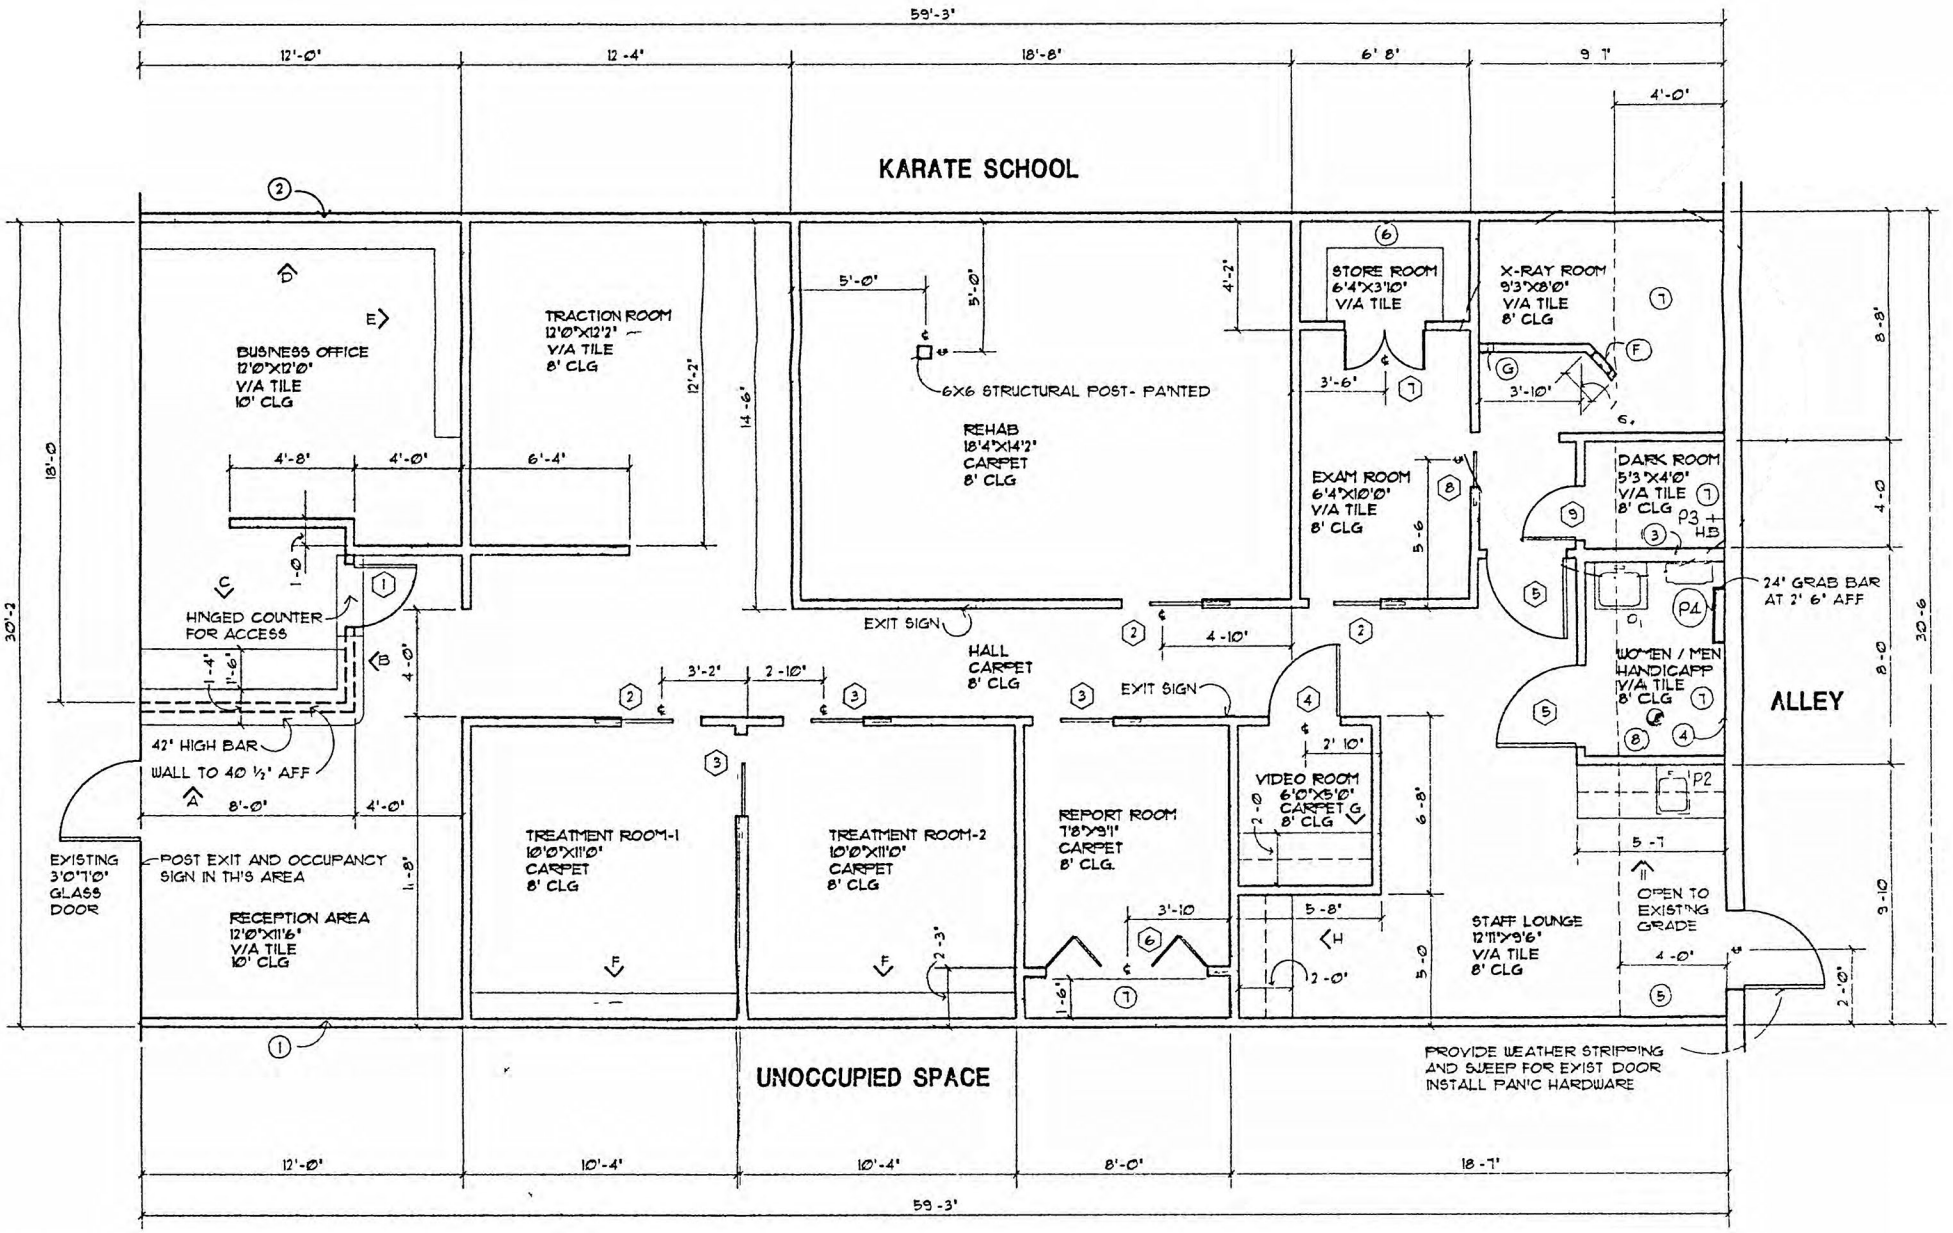
59'-3"
12'-0"
12 -4"
18'-8"
6' 8"
9 7"
4'-0"
KARATE SCHOOL
BUSINESS OFFICE
12'0"X12'0"
V/A TILE
10' CLG
TRACTION ROOM
12'0"X12'2"
V/A TILE
8' CLG
REHAB
18'4"X14'2"
CARPET
8' CLG
6X6 STRUCTURAL POST- PAINTED
STORE ROOM
6'4"X3'10"
V/A TILE
X-RAY ROOM
9'3"X8'0"
V/A TILE
8' CLG
EXAM ROOM
6'4"X10'0"
V/A TILE
8' CLG
DARK ROOM
5'3"X4'0"
V/A TILE
8' CLG
P3
HB
24" GRAB BAR
AT 2' 6" AFF
WOMEN / MEN
HANDICAPP
V/A TILE
8' CLG
P4
P2
ALLEY
HINGED COUNTER
FOR ACCESS
42" HIGH BAR
WALL TO 40 1/2" AFF
EXIT SIGN
HALL
CARPET
8' CLG
EXIT SIGN
VIDEO ROOM
6'0"X5'0"
CARPET
8' CLG
REPORT ROOM
7'8"X9'1"
CARPET
8' CLG.
TREATMENT ROOM-1
10'0"X11'0"
CARPET
8' CLG
TREATMENT ROOM-2
10'0"X11'0"
CARPET
8' CLG
EXISTING
3'0"7'0"
GLASS
DOOR
POST EXIT AND OCCUPANCY
SIGN IN THIS AREA
RECEPTION AREA
12'0"X11'6"
V/A TILE
10' CLG
STAFF LOUNGE
12'11"X9'6"
V/A TILE
8' CLG
OPEN TO
EXISTING
GRADE
PROVIDE WEATHER STRIPPING
AND SWEEP FOR EXIST DOOR
INSTALL PANIC HARDWARE
UNOCCUPIED SPACE
12'-0"
10'-4"
10'-4"
8'-0"
18 -7"
59 -3"