DocuSign Envelope ID: 9F68B530-ADEF-4EE0-9939-1151384716C4

MINIMUM PLUMBING FIXTURE REQUIREMENTS:							Per Table 403.1 F.B.C - P -2020
TOTAL PERSONS		WATER CLOSETS		LAVATORIES		DRINKING FOUNTAINS	SERVICE SINK
		MALE	FEMALE	MALE	FEMALE		
15 8 Male/8 Female	BUSINESS	1 PER 25 FIRST 50 THEN 1 PER 50		1 PER 40 FIRST 80 THEN 1 PER 80		1 PER 100	*1
	FRACTIONAL	0.32	0.32	0.20	0.20	0.16	
50 25 M/ 25 F	STORAGE	1 PER 100		1 PER 100		1 PER 1000	1
	FRACTIONAL	0.25	0.25	0.25	0.25	0.05	
TOTAL REQUIRED (FRACTIONAL TOTAL)		0.57 = 1	0.57 = 1	0.45= 1	0.45= 1	0.21= 1	1
TOTAL PROVIDED		2	2	2	2	2	1

* Includes (1) utility sink in warehouse to serve both office and warehouse

ELECTRIC SYMBOLS			
SYMBOL	DESCRIPTION	SYMBOL	DESCRIPTION
	SINGLE RECEPTACLE POWER OUTLET		
	DUPLEX RECEPTACLE POWER OUTLET	J	JUNCTION BOX / CONDUIT
	G.F.I. – DUPLEX RECEPT. POWER OUTLET		TELCO BOARD
	QUAD RECEPTACLE POWER OUTLET		POWER CORD REEL WITH RETRACTABLE CORD, MTD. AT STRUCTURE ABOVE
	DUAL DATA RECEPTACLE		DUPLEX FLOOR RECEPTACLE / DATA
PP	POWER POLE (POWER/DATA)		

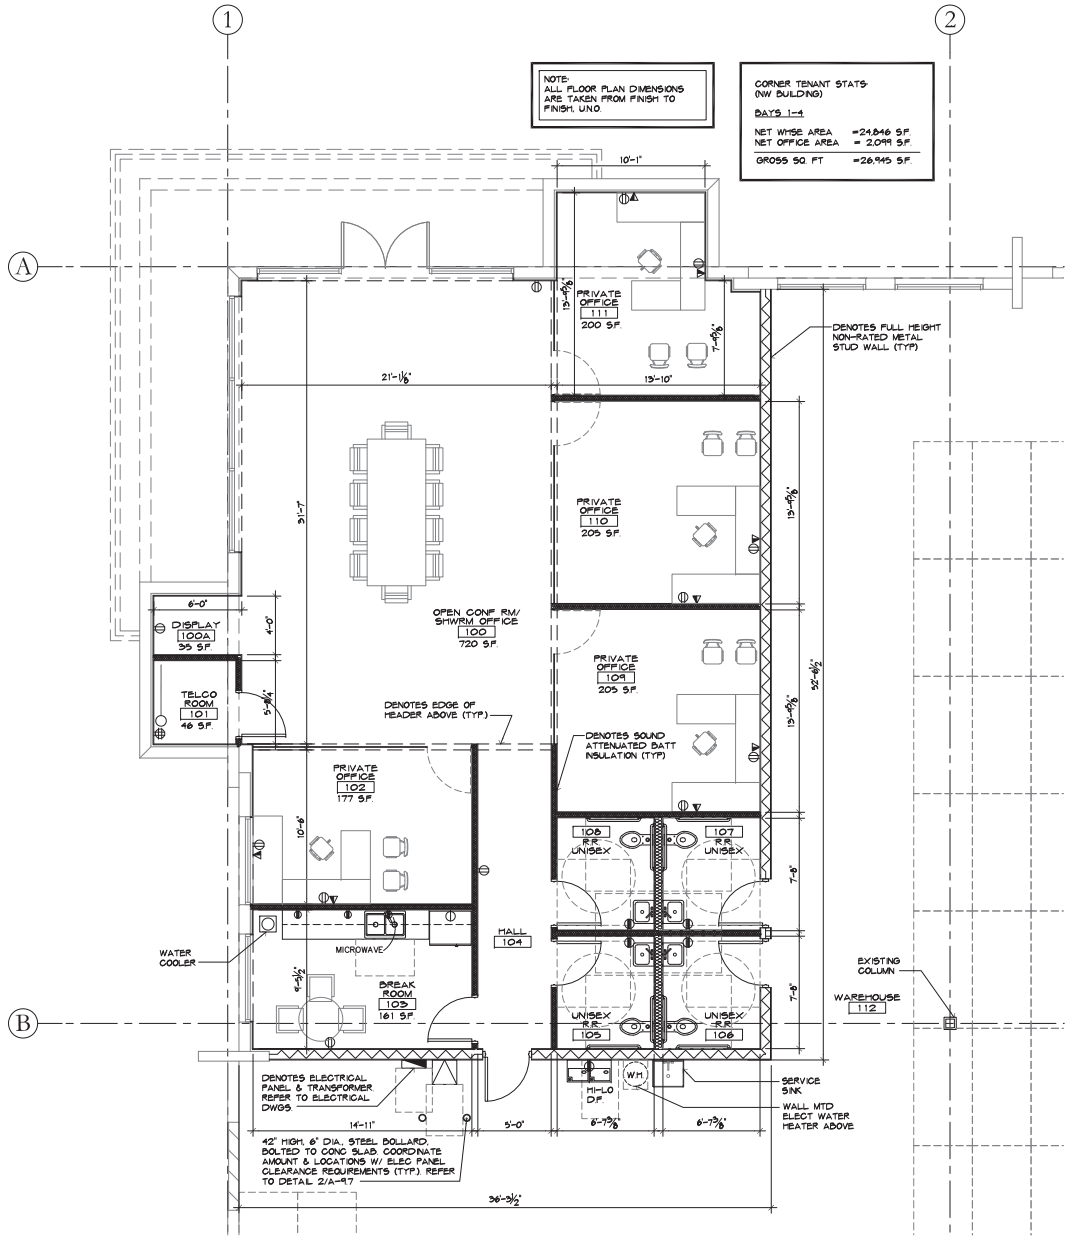

1 1/4"=1'-0" OFFICE FLOOR PLAN

General Components International

Tenant Improvement at
Miami Midway Logistics, NW Building
Miami-Dade County, Florida

NO.	DATE REVISION

ALL DRAWINGS, SPECIFICATIONS AND RELATED DOCUMENTS ARE THE PROPERTY OF THE ARCHITECT AND MUST BE RETURNED UPON REQUEST. REPRODUCTION OF ALL OR PART OF THE DRAWINGS, SPECIFICATIONS, AND RELATED DOCUMENTS IN ANY FORM OR MANNER IS PROHIBITED WITHOUT THE ARCHITECT'S WRITTEN PERMISSION.

CONTRACTOR MUST CHECK AND VERIFY ALL DIMENSIONS AND VERIFY CONDITIONS AND NOTIFY ARCHITECT OF ANY DISCREPANCIES IMMEDIATELY UPON DISCOVERY.

HSM ARCHITECTURE
3753 North Federal Highway • Delray Beach, Florida 33483 • T. 561.750.2220
info@hsmarchitecture.com • www.hsmarchitecture.com

MICHAEL W. HANSON
FLORIDA REGISTERED ARCHITECT - REG. NUMBER: AR0017270
ELECTRONIC SIGNATURE REQUIRED.

HSM PROJECT NUMBER: 20-034.2.3

ISSUED DATE: 2024-02-13

SCALE: 1/4"=1'-0"

TITLE: OFFICE FLOOR PLAN

DRAWING NUMBER: A-1.1