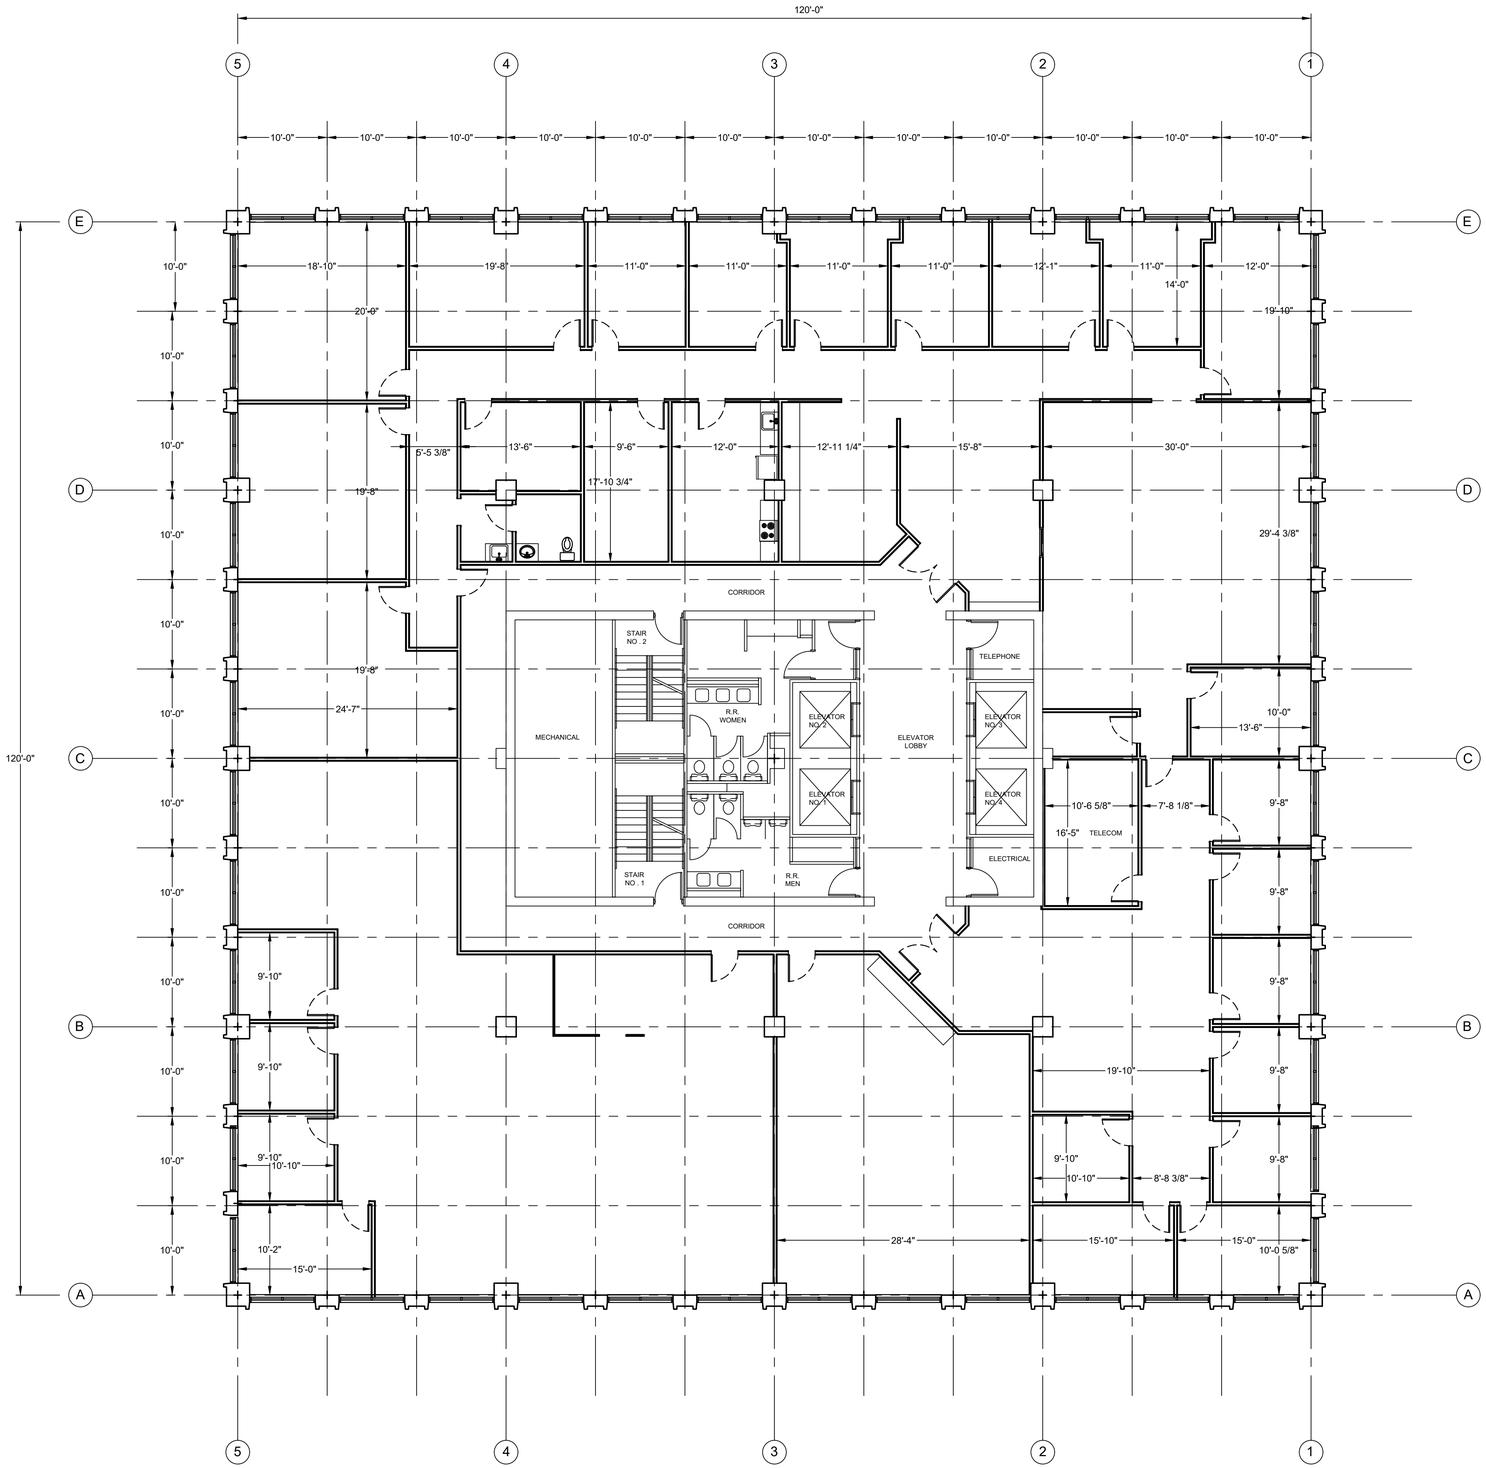

1 / 8TH 8TH FLOOR EXISTING

SCALE: 1/8" = 1'-0"

REVISIONS

DATE

12TH FLOOR

LIBERTY PLAZA

102 W THIRD STREET
WINSTON-SALEM, NORTH CAROLINA 27101

3314 HEALY DRIVE
SUITE 104
WINSTON-SALEM, NC 27103
PHONE: 336-403-5308
brinkerdraw@gmail.com

BRINKER DESIGNS
Professional Drafting & Design Service

JOB NO.	2211
DATE	7 JANUARY 2026
DRAWN BY	J.A.B.
CHECKED BY	J.A.B.
SHEET NO.	8TH