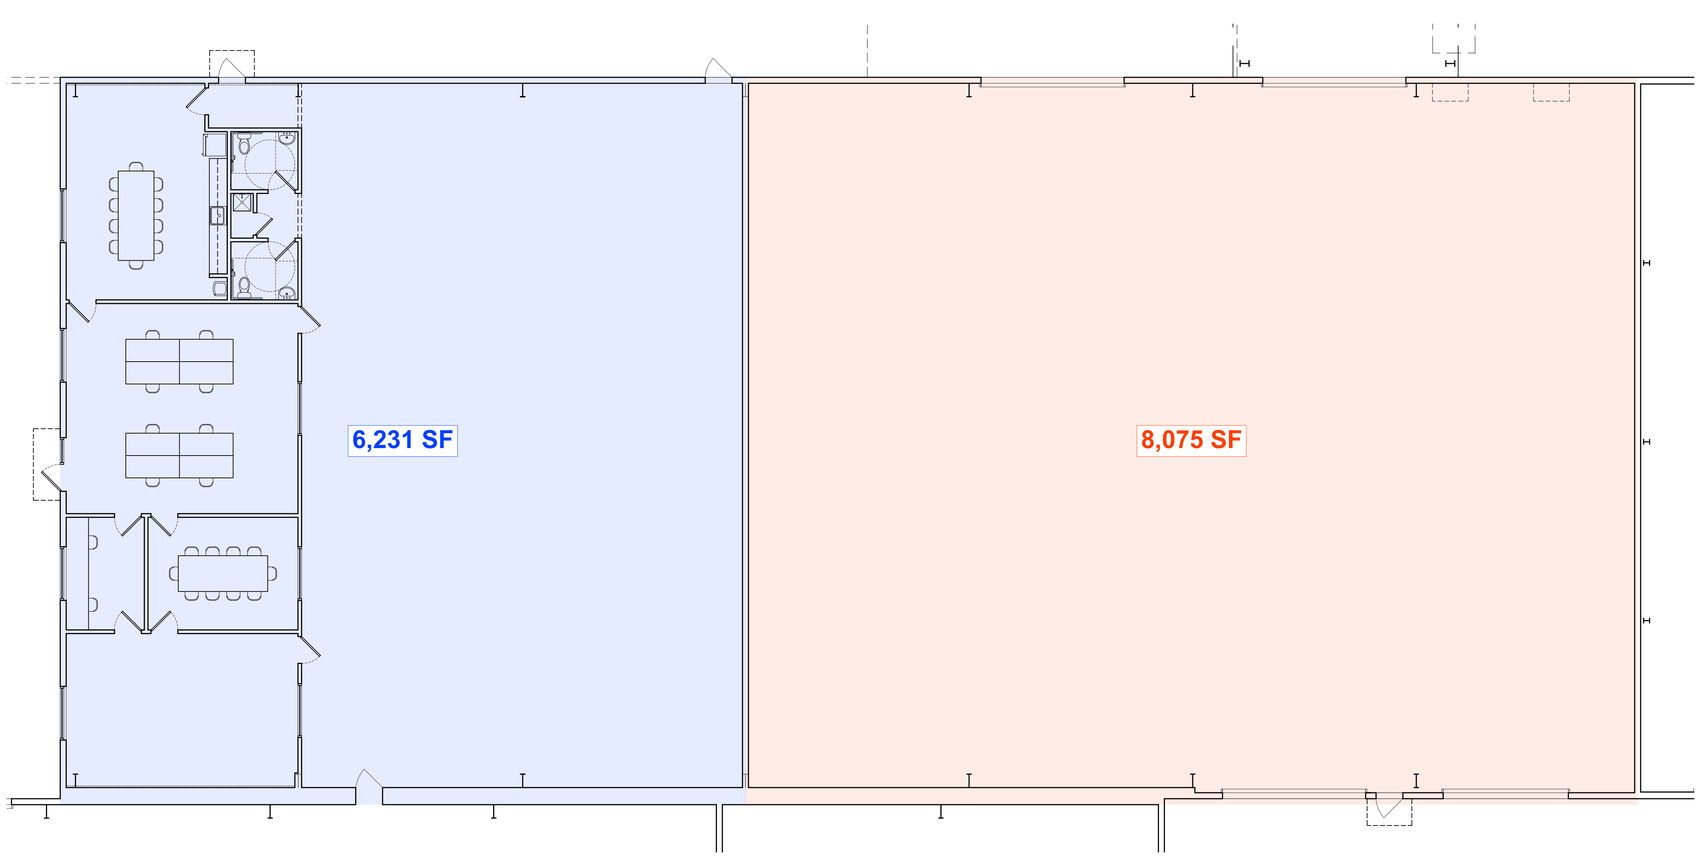

BOYD ARCHITECTS
173 ½ Broad St Unit A
Charleston, SC
843.729.1274
www.boyd-architects.com

The Architect retains all copyrights, all common law, statutory and other reserved rights for all drawings, specifications and documents prepared by the Architect. These drawings, specifications and documents are for the use solely with respect to the project. They are not to be used by the Owner, Contractor, any Sub-Contractor, or material or equipment supplier on any other project, or for additions to this project, without the specific written consent of the Architect.

ISSUED:
FOR PERMIT

OWNER:
RCB DEVELOPMENT
1567 MEETING ST
CHARLESTON, SC
29405

ARCHITECT/DESIGNER:
BOYD ARCHITECTS
173 ½ BROAD ST
CHARLESTON, SC
29401

TENANT:
ALPHIDIA, LLC

STRUCTURAL:
N/A

MEP:
LORING DESIGN GROUP
109 ANDERSON ST SE, SUITE 105
MARIETTA, GA
30060

STATE OF SOUTH CAROLINA
BOYD ARCHITECTS LLC
CHARLESTON, SC
101559
REGISTERED ARCHITECTS

STATE OF SOUTH CAROLINA
LUCAS BOYD
CHARLESTON, SC
9998
04 FEBRUARY 2021
REGISTERED ARCHITECT

NO.	DATE	SUBMISSION
01	03/02/21	FOR PERMIT

ALPHIDIA UPFIT

1750 SIGNAL POINT RD SUITE 8A, CHARLESTON, SC
29412

DATE:	11/11/2025
DRAWN BY:	RBG/LB
CHECKED BY:	LB

PLAN

A101