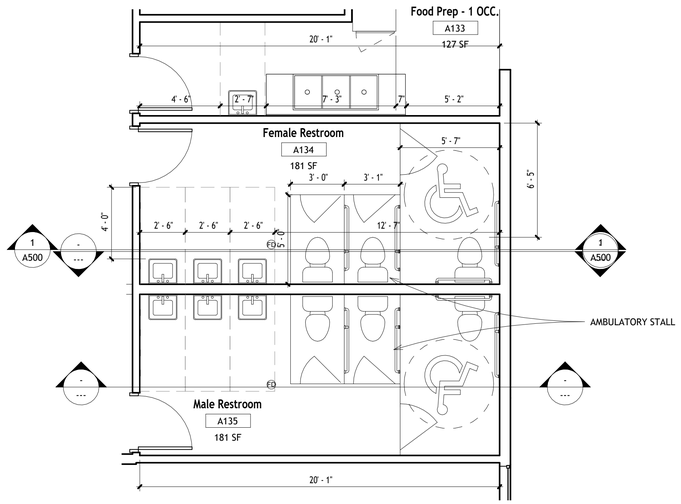

1 L1 - Architectural - Childcare Restrooms
1/4" = 1'-0"

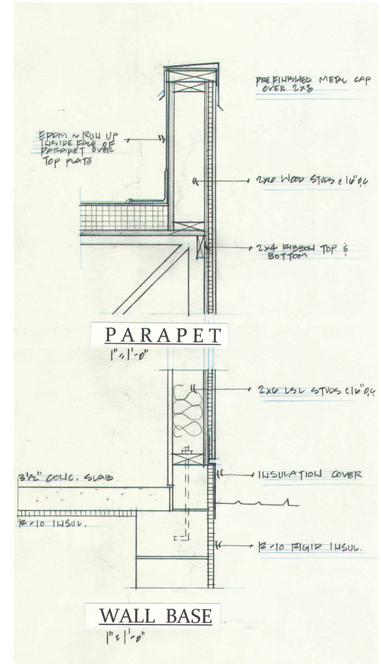

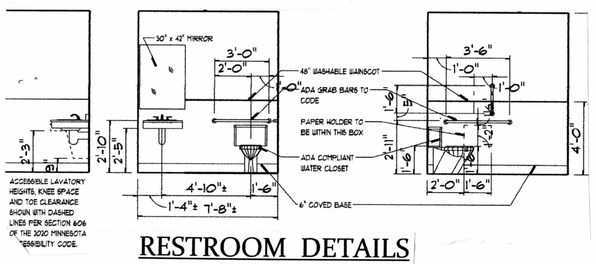

RESTROOM DETAILS
3/16" = 1'-0"

Place approval Stamp Here

JIM MACKEY ARCHITECT
1723 LAFOND AVENUE
SAINT PAUL, MN 55104
PHONE/FAX 651-644-0869
E-MAIL jim.mackey@q.com

I HEREBY CERTIFY THAT THIS PLAN, SPECIFICATION OR REPORT WAS PREPARED BY ME OR UNDER MY DIRECT SUPERVISION AND THAT I AM A DULY LICENSED ARCHITECT UNDER THE LAWS OF THE STATE OF MINNESOTA.

JAMES A. MACKEY
DATE: 6/1/2025 LIC. NO. 23108

No.	Description	Date

Autism Center & Child Care

Architectural Details & wall types

Project number	Project Number
Date	Issue Date
Drawn by	Author
Checked by	Checker

A501

Scale 1/4" = 1'-0"

5/15/2026 8:34:36 PM