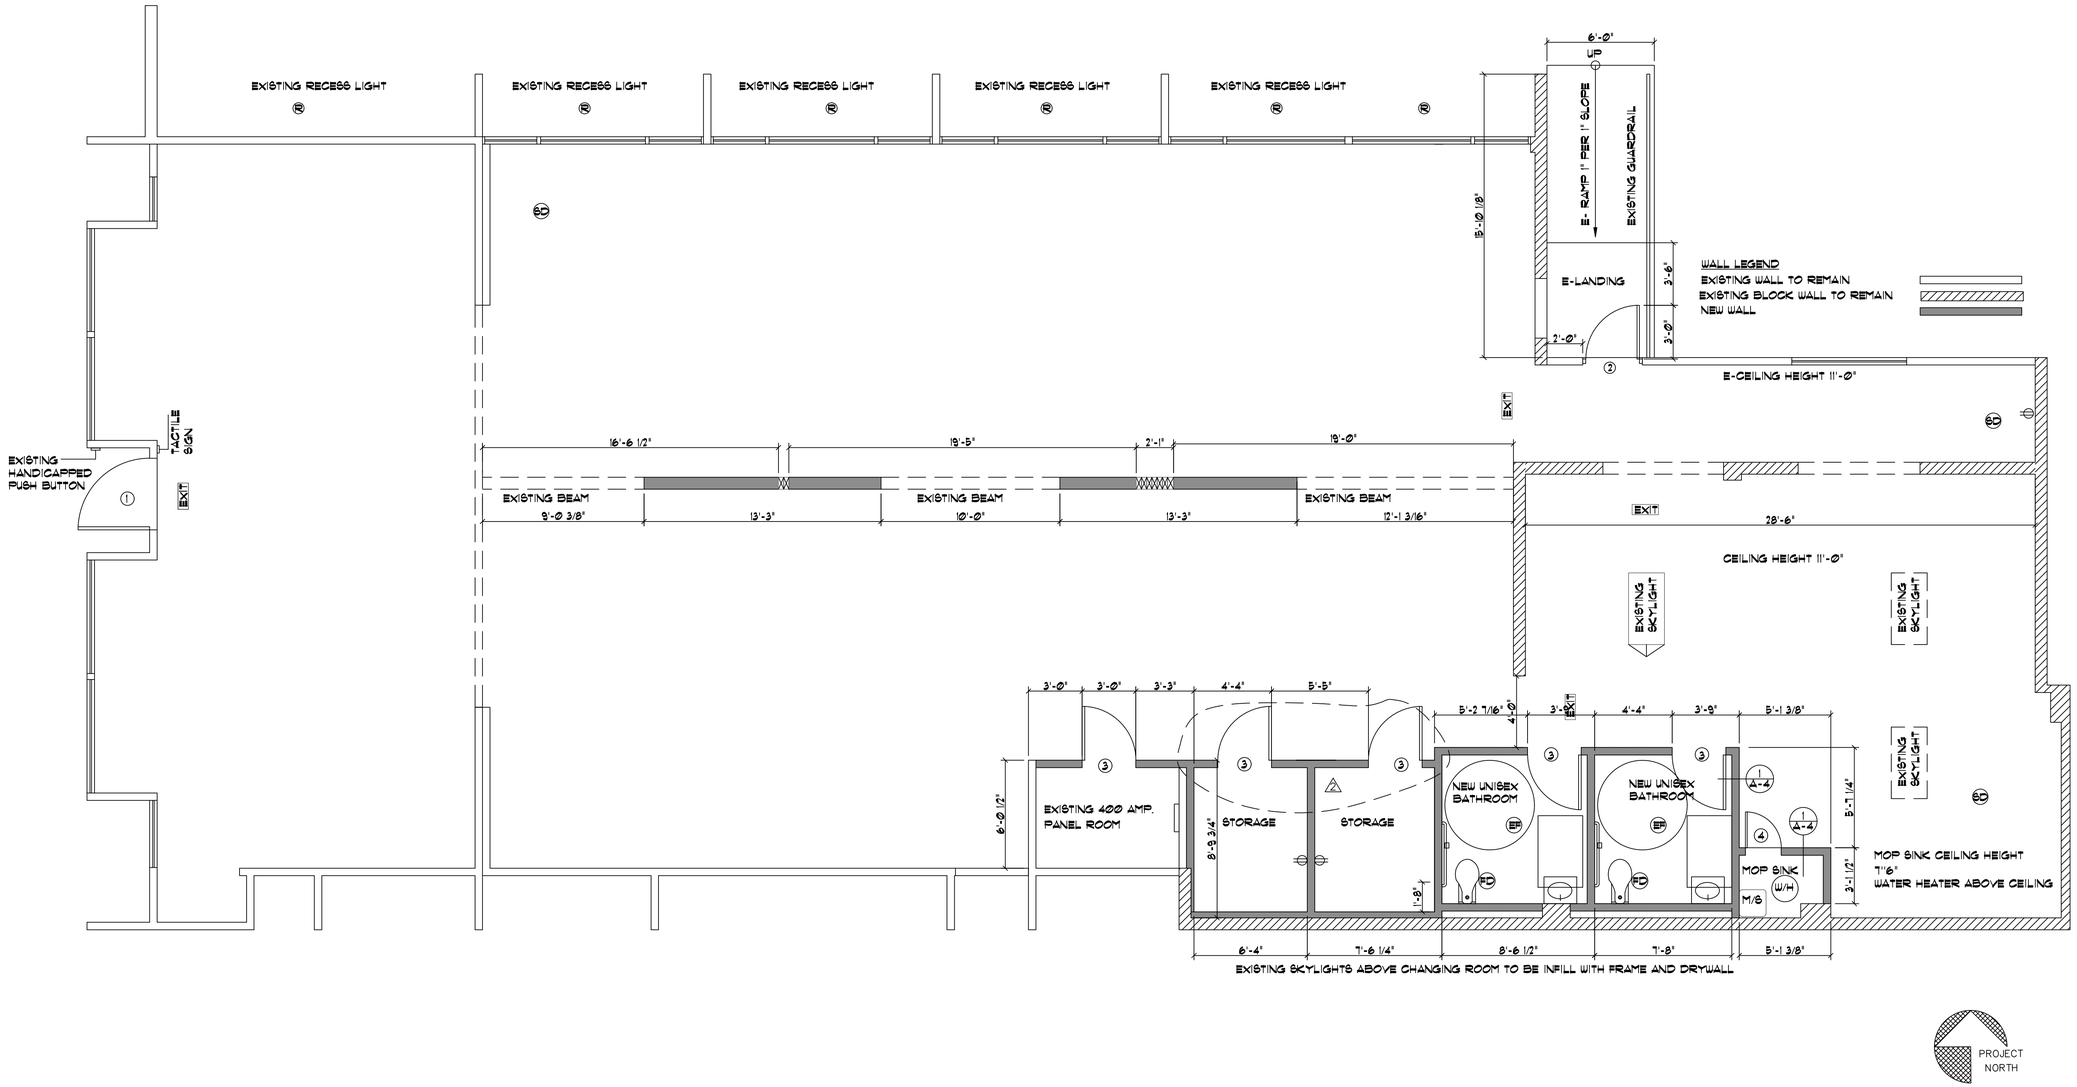

1 / A-3 FLOOR PLAN
1/4" = 1'-0"

REV	DATE
1	PC-4/8/22
2	PC-5/4/22
3	PC-5/25/22

DAHL ARCHITECTS INC.
1134 EL CENTRO STREET
S. PASADENA, CA 91030
PHONE (626) 564-0011 FAX (626) 564-1591

DAHL ARCHITECTS INC.

PATRICE SMITH
850 N. PALM CANYON DRIVE
PALM SPRING, CA 92262

FLOOR PLAN

Date	3-16-22
Scale	AS NOTED
Drawn	
Job	
sheet	A-3
of	sheets