DRAFT

REVISION RECORD

NO	DATE	DESCRIPTION

Civil & Environmental Consultants, Inc.
3701 Arco Corporate Drive · Suite 400 · Charlotte, NC 28273
Ph: 980.237.0373 · Fax: 980.237.0372
www.cecinc.com

KRESHON FAMILY, LLC
KRESHON DENVER NC
1515 N NC 16 BUSINESS HIGHWAY
DENVER, NC

CONCEPTUAL ILLUSTRATION PLAN
OPTION 1

DATE:	NOVEMBER 2022
DRAWN BY:	ERR
DWG SCALE:	AS NOTED
CHECKED BY:	DRAFT
PROJECT NO:	327-329
APPROVED BY:	DRAFT

DRAWING NO.:
CP-1

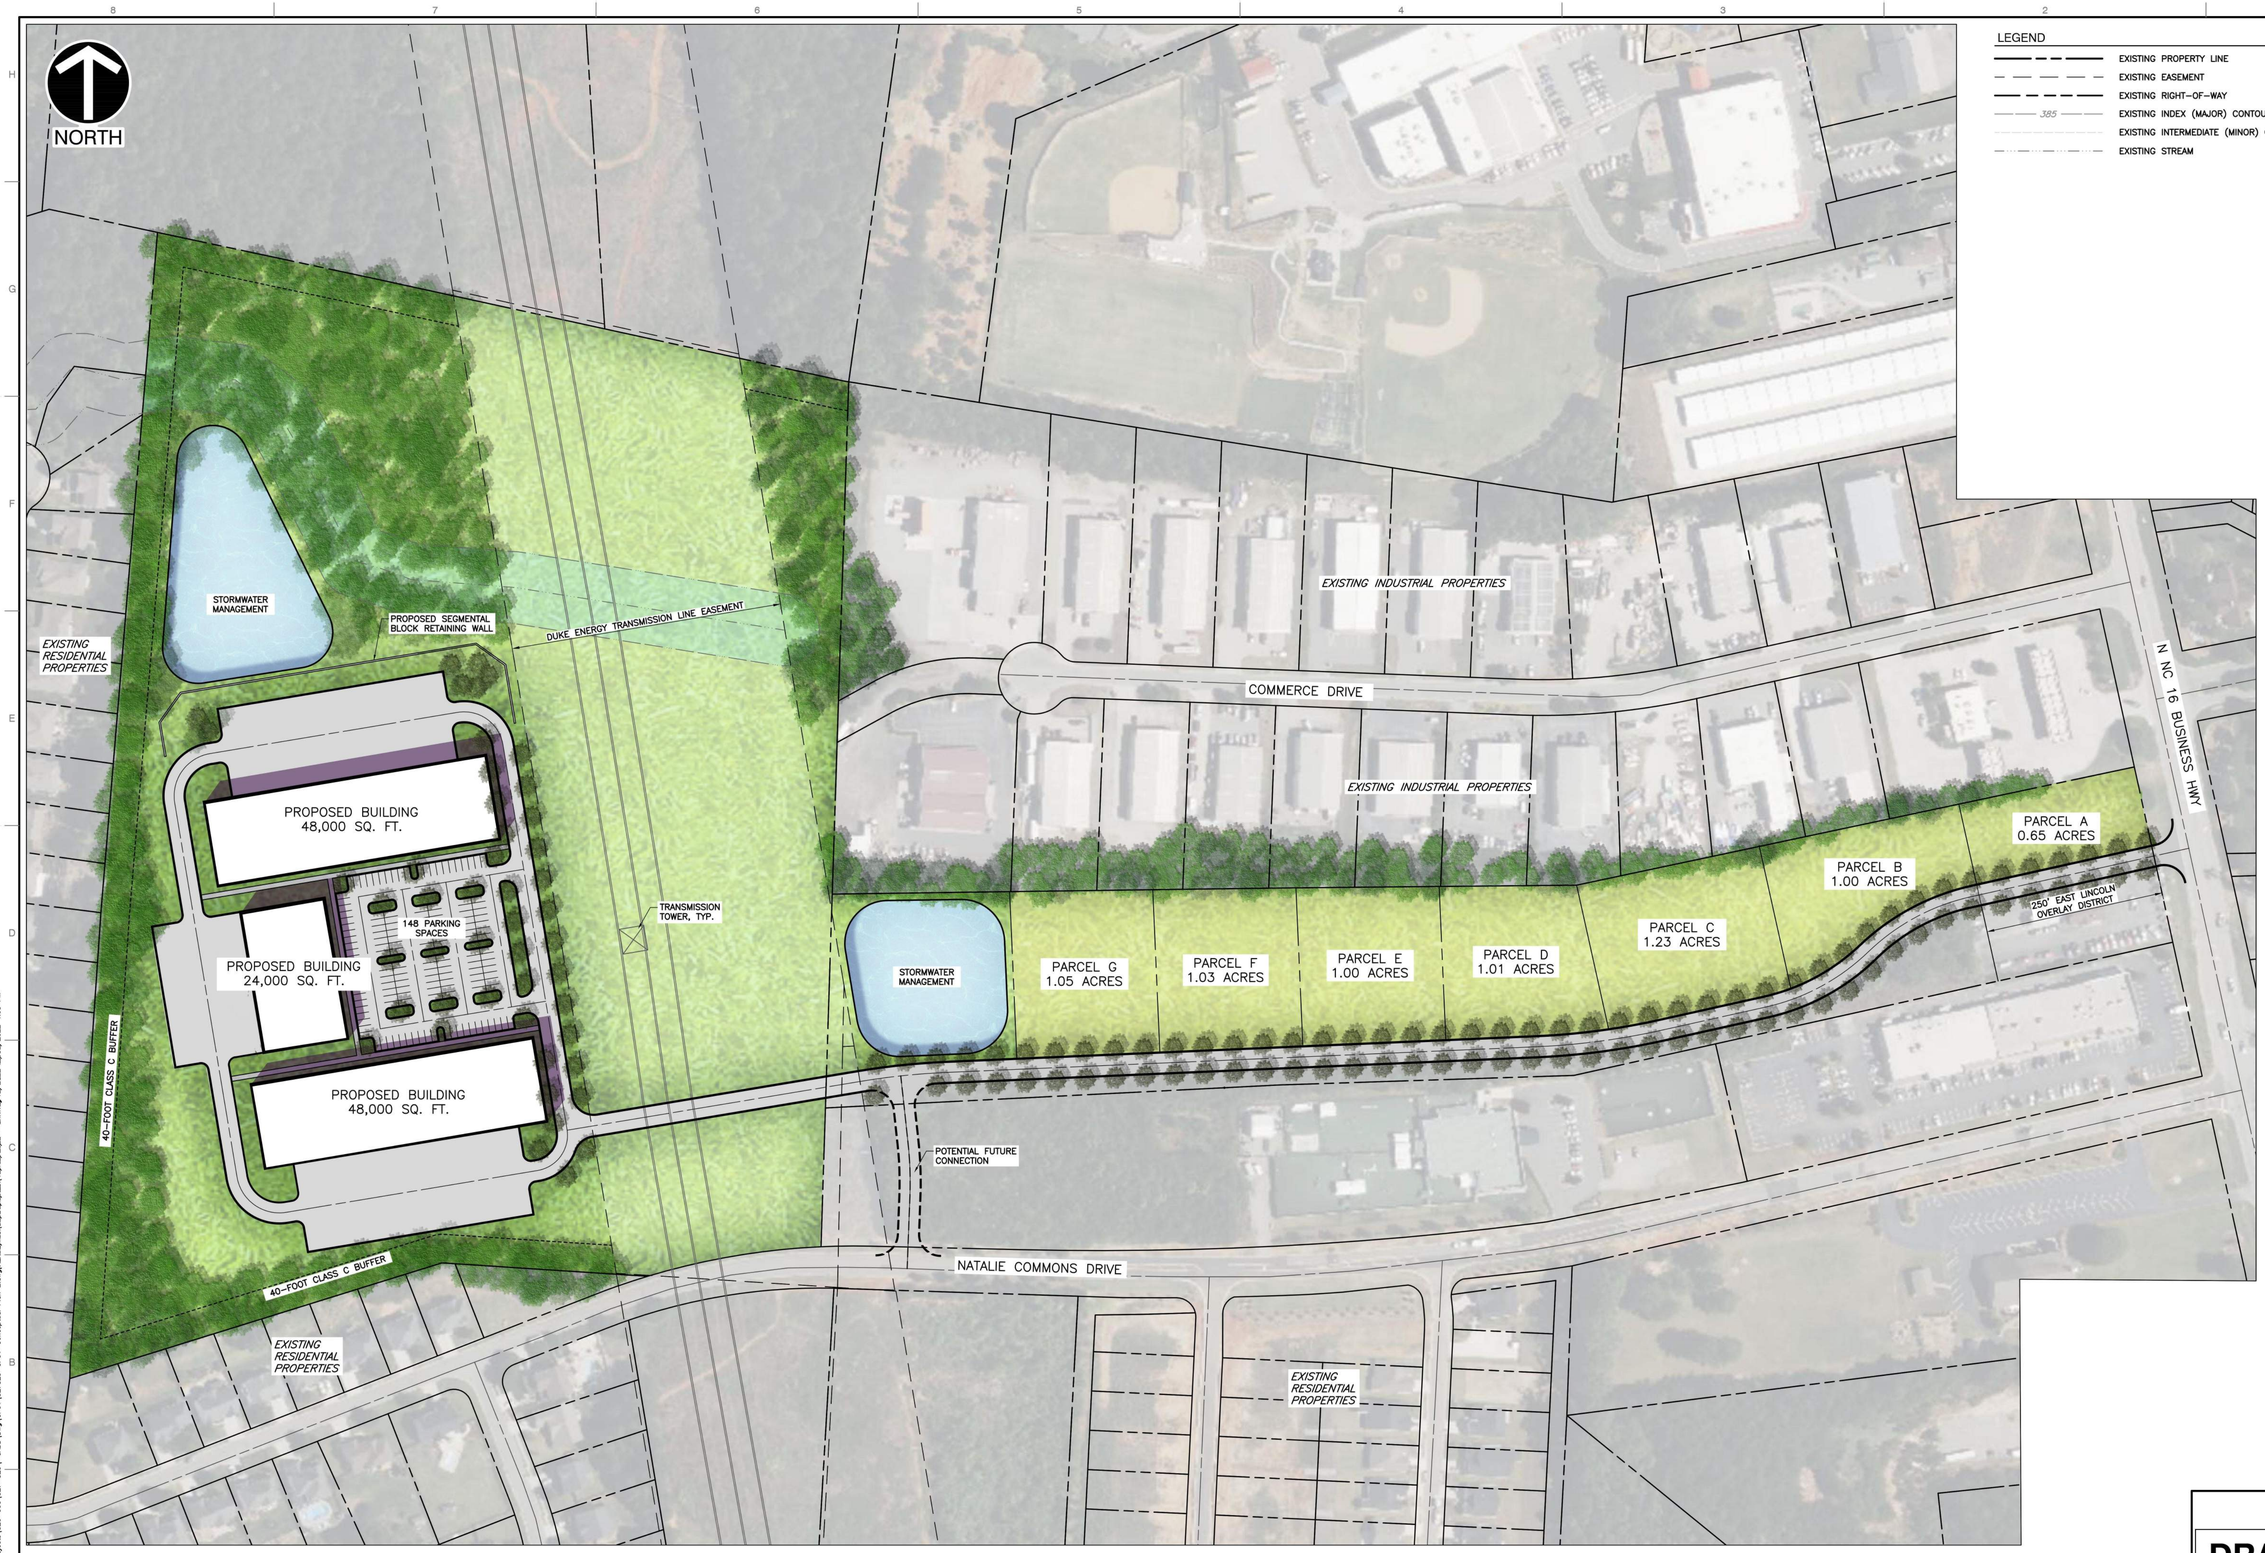

REFERENCE

1. EXISTING SITE INFORMATION PULLED FROM LINCOLN COUNTY GIS SYSTEM ACCESSED NOVEMBER 10, 2022.

DRAFT

REVISION RECORD

NO	DATE	DESCRIPTION

CEC
Civil & Environmental Consultants, Inc.
3701 Arco Corporate Drive · Suite 400 · Charlotte, NC 28273
Ph: 980.237.0373 · Fax: 980.237.0372
www.cecinc.com

KRESHON FAMILY, LLC
KRESHON DENVER NC
1515 N NC 16 BUSINESS HIGHWAY
DENVER, NC

CONCEPTUAL ILLUSTRATION PLAN
OPTION 2

DATE:	NOVEMBER 2022
DRAWN BY:	ERR
DWG SCALE:	AS NOTED
CHECKED BY:	DRAFT
PROJECT NO:	327-329
APPROVED BY:	DRAFT

DRAWING NO.:
CP-2