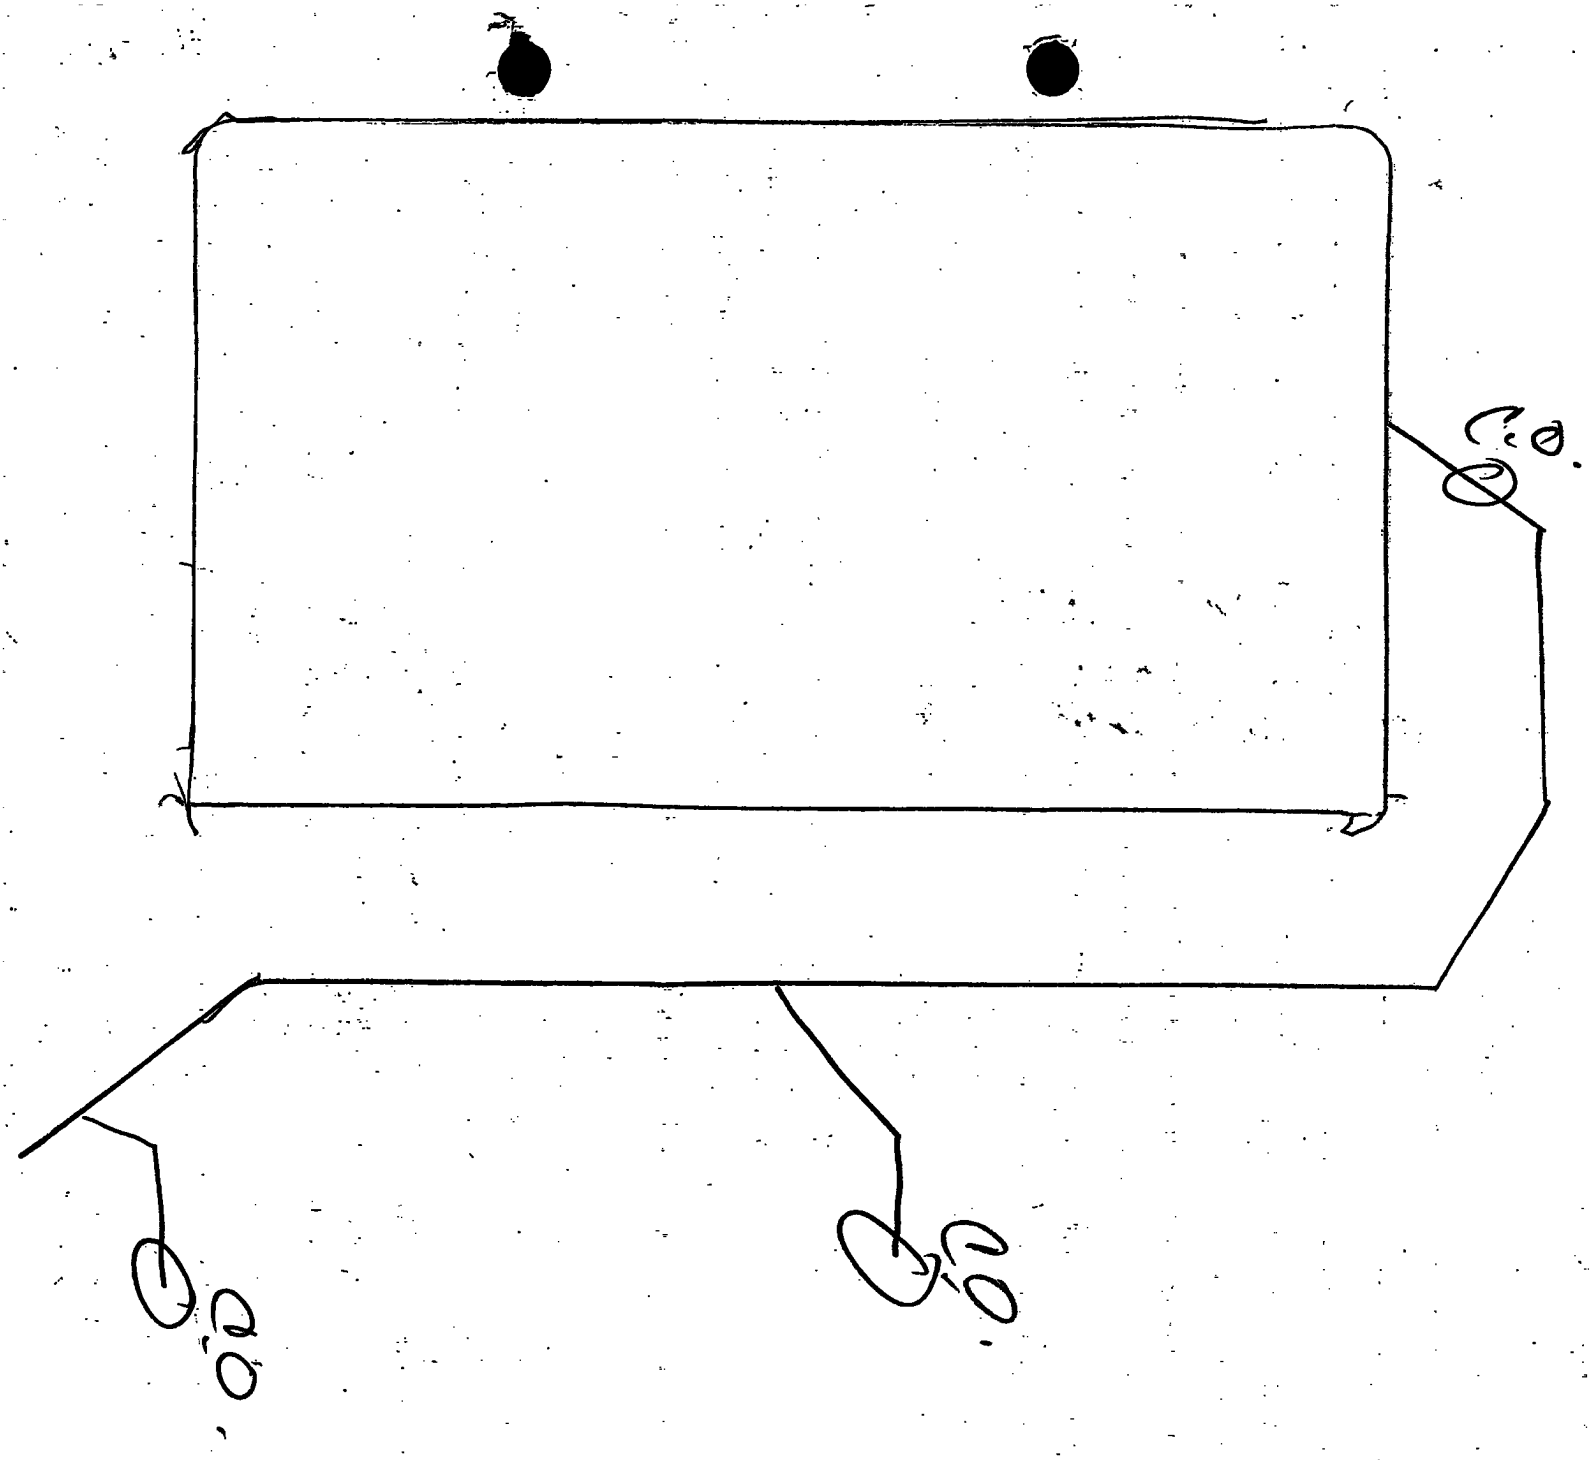
60
60
60

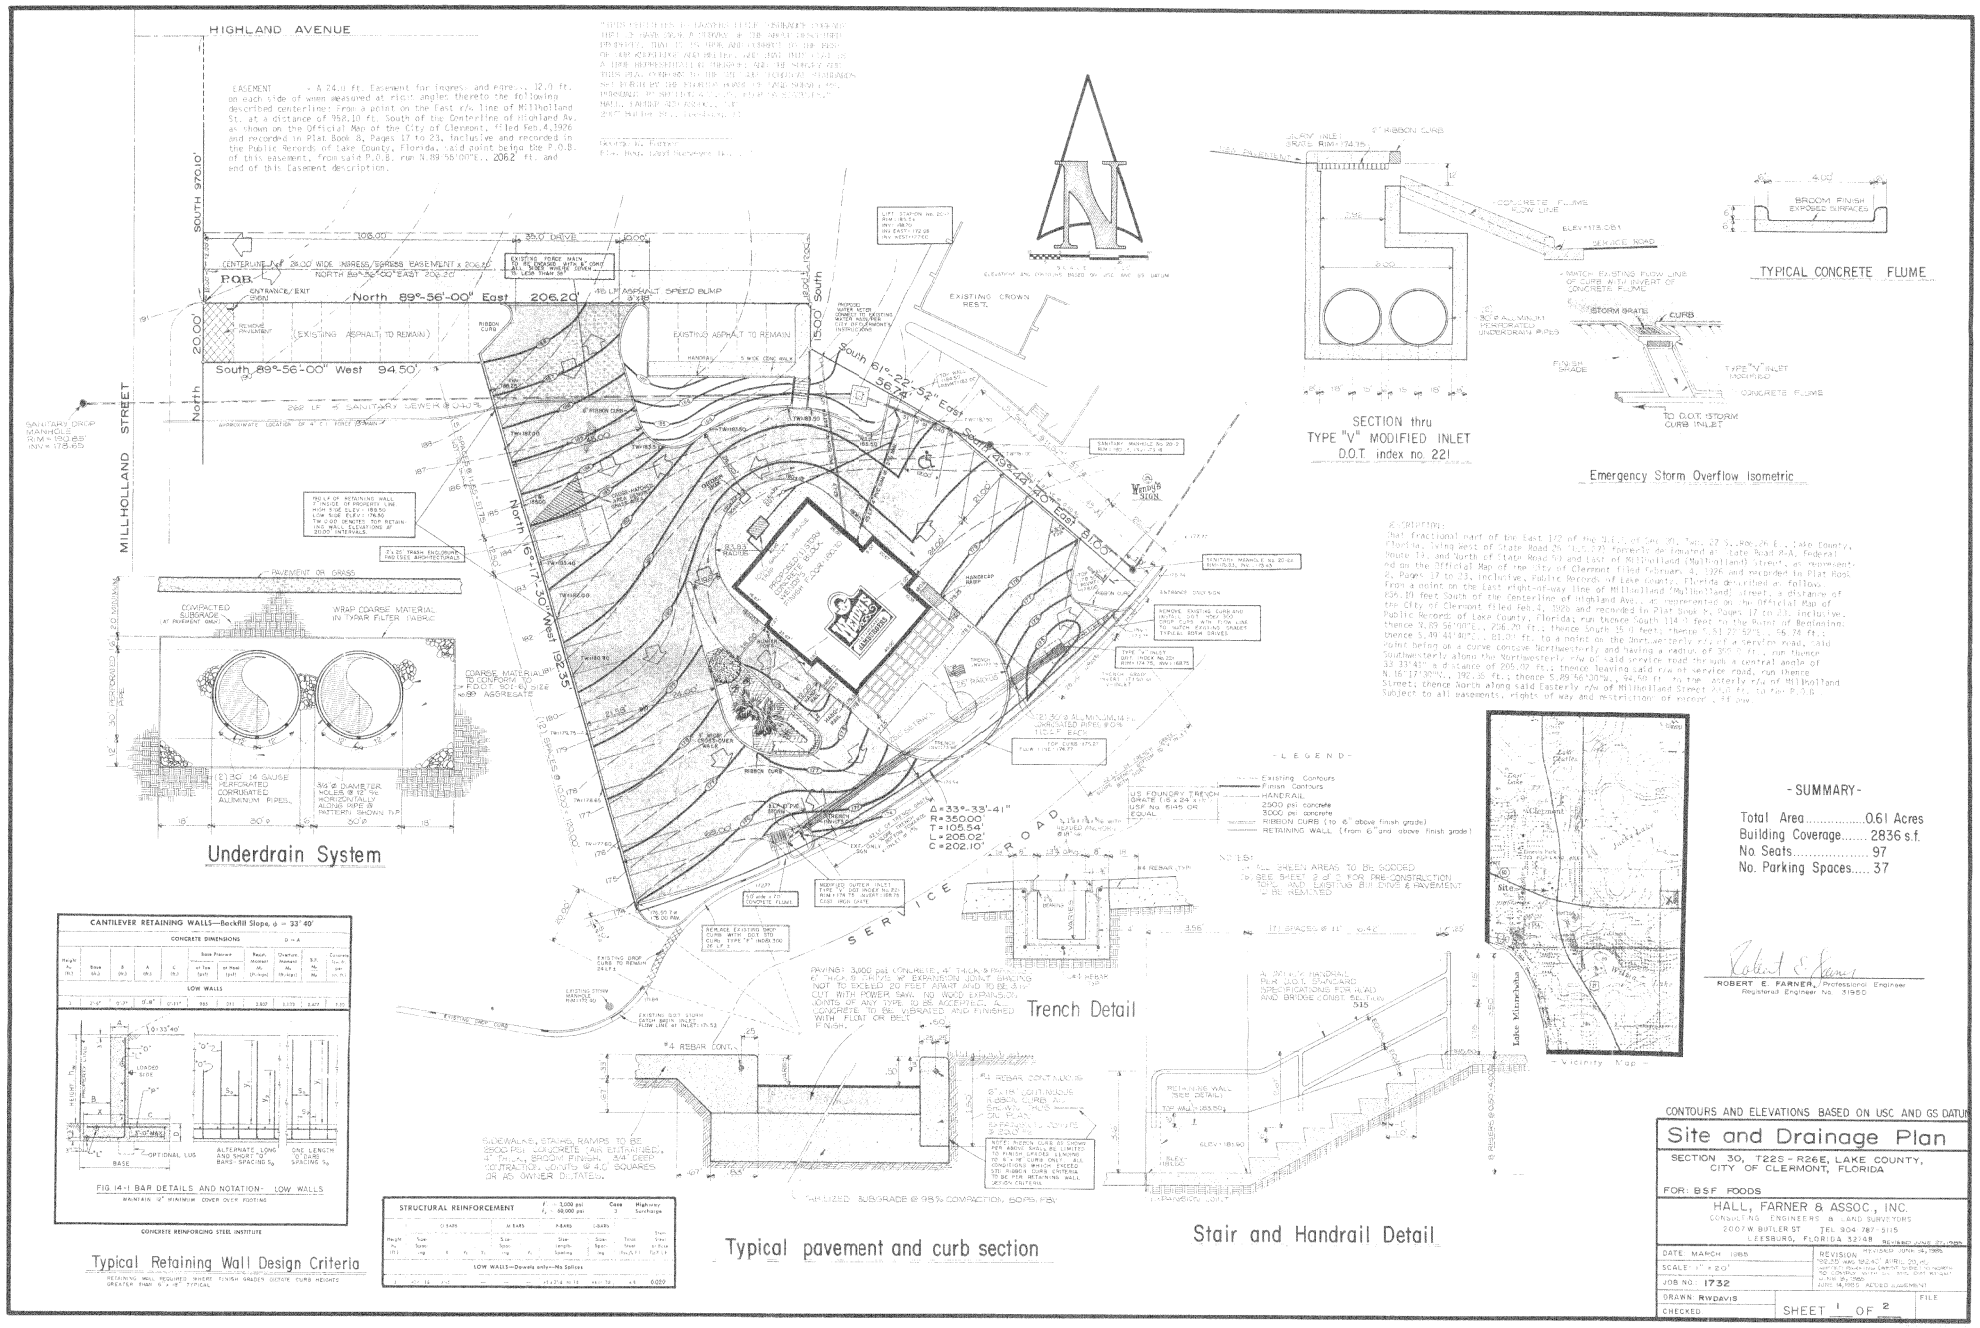
HIGHLAND AVENUE
MILLHOLLAND STREET
SERVICE ROAD
P.O.B.
North 89°-56'-00" East 206.20'
South 89°-56'-00" West 94.50'
South 970.10'
North 20.00'
South 1500'
Δ=33°-33'-41"
R=350.00'
T=105.54'
L=205.02'
C=202.10'
Underdrain System
Typical Retaining Wall Design Criteria
Trench Detail
Typical pavement and curb section
Stair and Handrail Detail
SECTION thru
TYPE "V" MODIFIED INLET
D.O.T. index no. 221
TYPICAL CONCRETE FLUME
Emergency Storm Overflow Isometric
- LEGEND -
- SUMMARY -
Total Area.....0.61 Acres
Building Coverage.....2836 s.f.
No. Seats.....97
No. Parking Spaces.....37
ROBERT E. FARNER, Professional Engineer
Registered Engineer No. 31950
- Vicinity Map -
CONTOURS AND ELEVATIONS BASED ON USC AND GS DATUM
Site and Drainage Plan
SECTION 30, T22S - R26E, LAKE COUNTY,
CITY OF CLERMONT, FLORIDA
FOR: BSF FOODS
HALL, FARNER & ASSOC., INC.
CONSULTING ENGINEERS & LAND SURVEYORS
2007 W. BUTLER ST. TEL 904 787-3115
LEESBURG, FLORIDA 32748
DATE: MARCH 1985
SCALE: 1" = 20'
JOB NO: 1732
DRAWN: RWDAVIS
CHECKED:
SHEET 1 OF 2
FILE