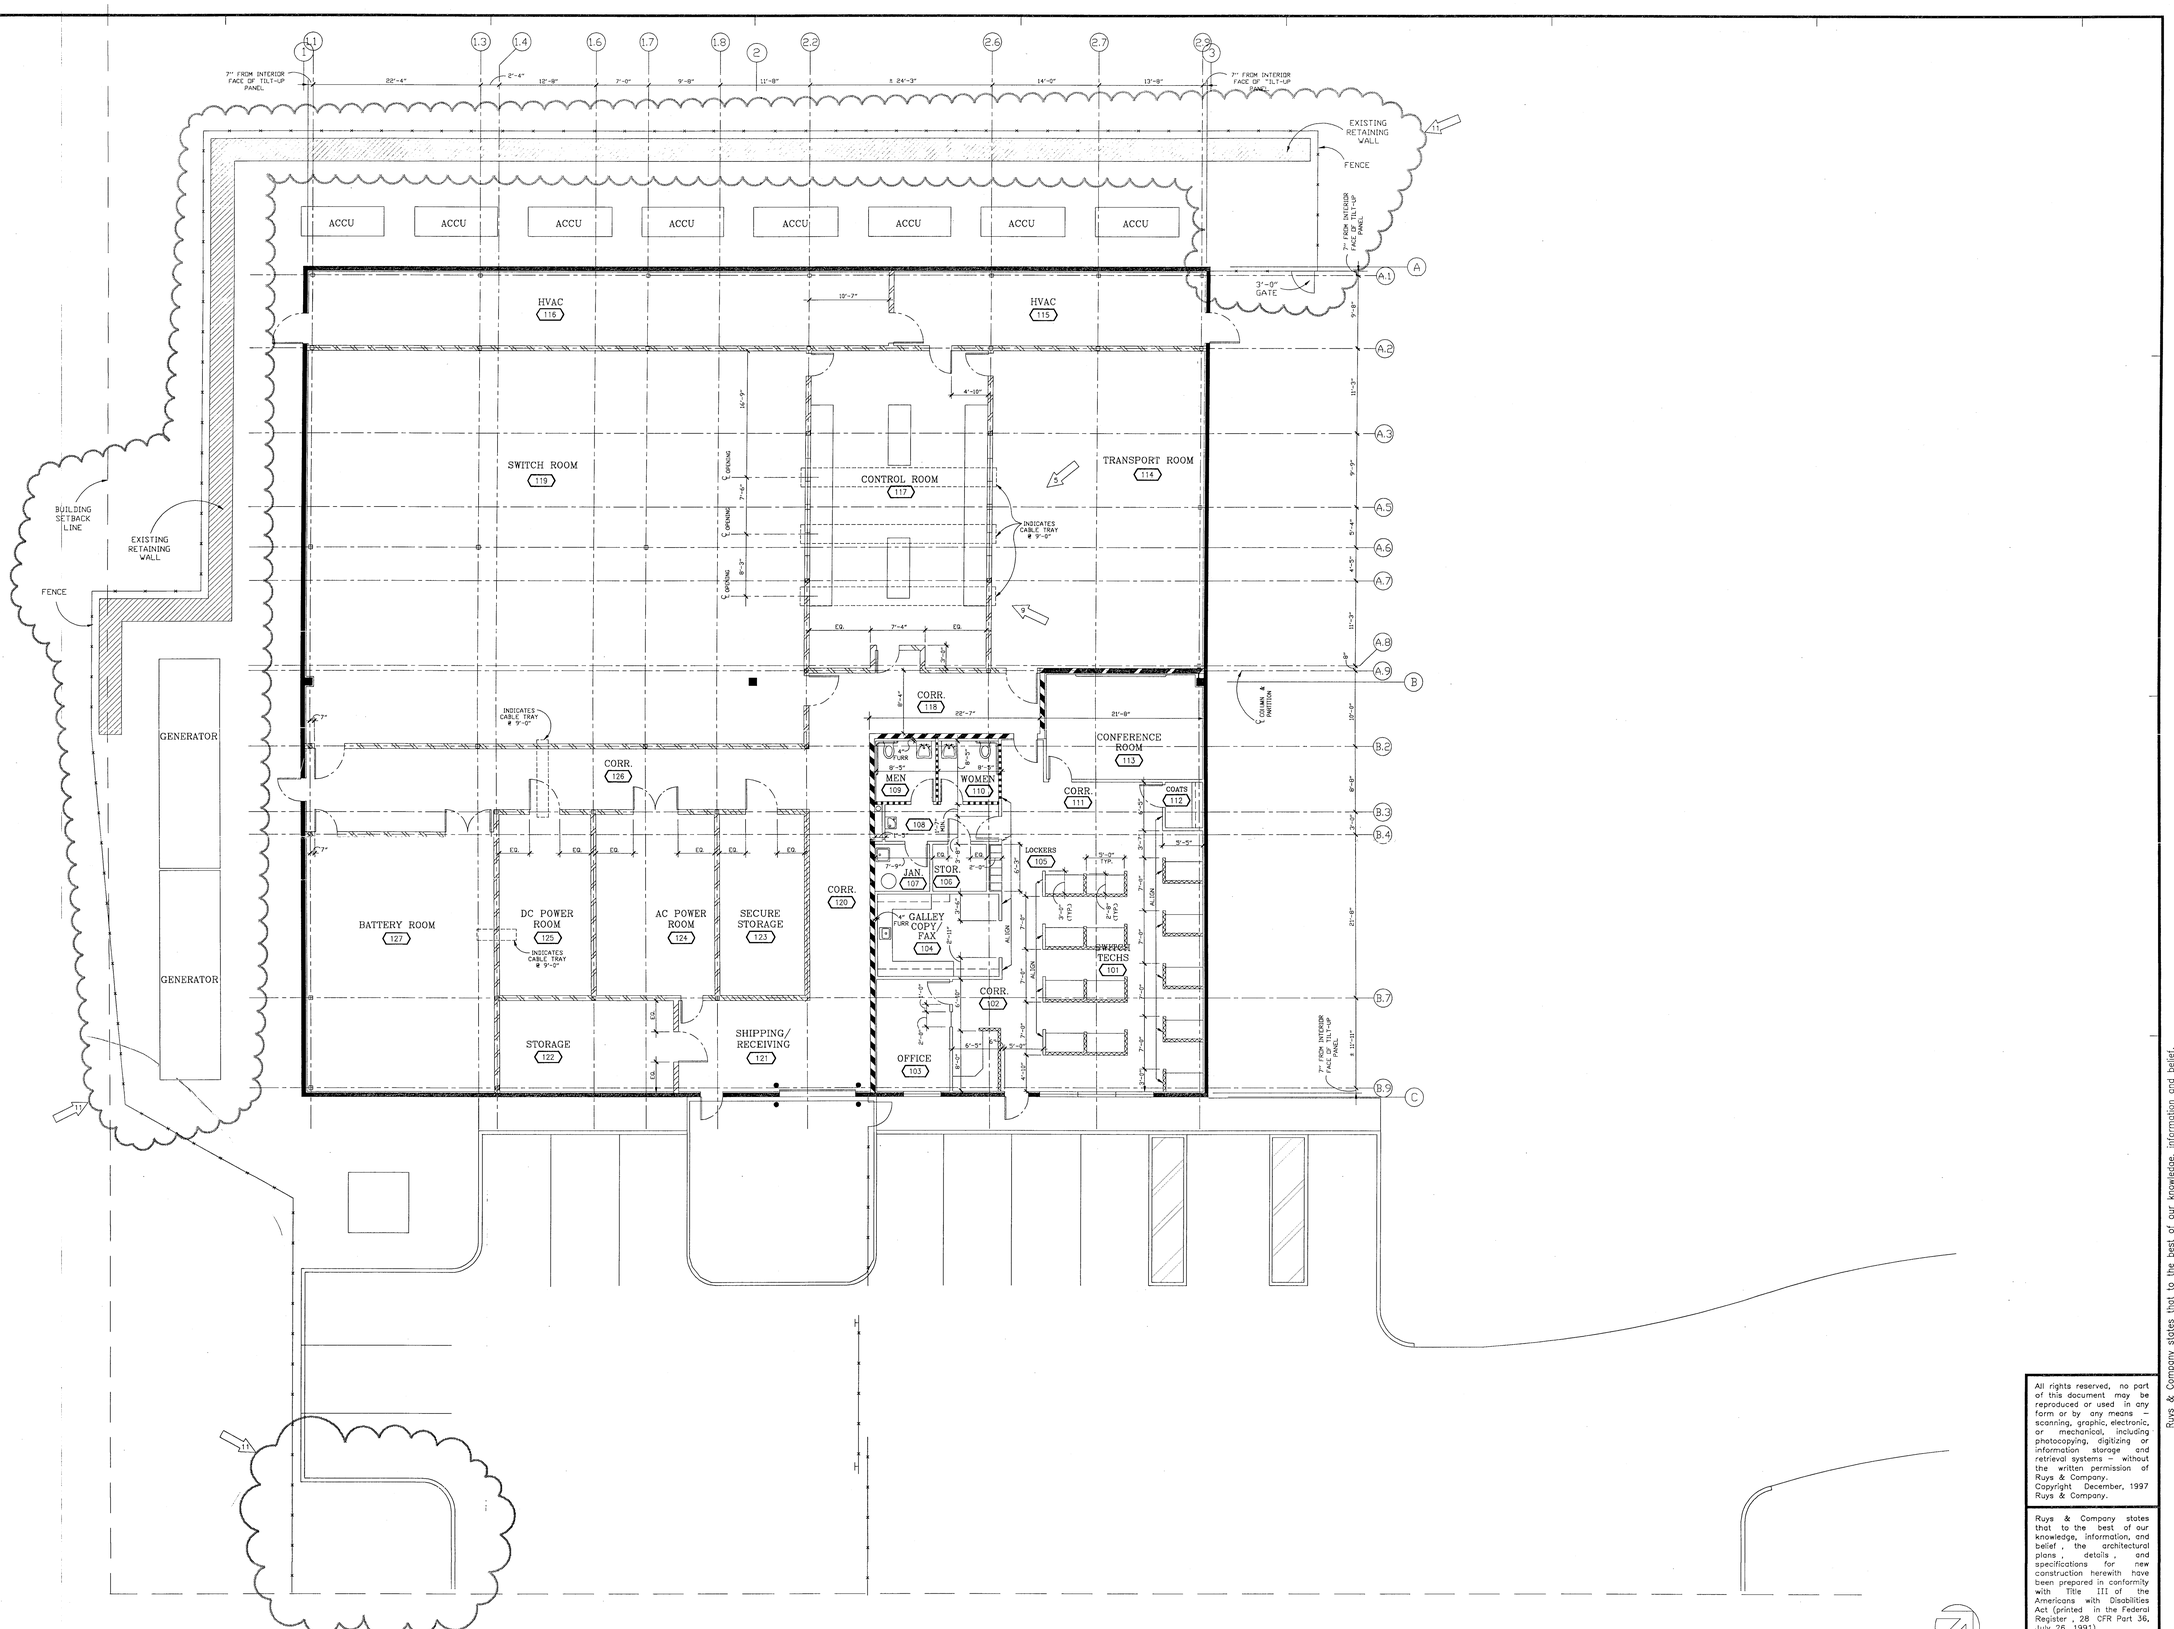

1 / A-1 DIMENSIONED PARTITION PLAN

SCALE: 1/8" = 1'-0" SEE 'CA' SERIES SHEETS FOR NOTES & LEGENDS

All rights reserved, no part of this document may be reproduced or used in any form or by any means – scanning, graphic, electronic, or mechanical, including photocopying, digitizing or information storage and retrieval systems – without the written permission of Ruys & Company.
Copyright December, 1997 Ruys & Company.

Ruys & Company states that to the best of our knowledge, information, and belief, the architectural plans, details, and specifications for new construction herewith have been prepared in conformity with Title III of the Americans with Disabilities Act (printed in the Federal Register, 28 CFR Part 36, July 26, 1991).
By issuing this statement, Ruys & Company is not expressing any warranties or guarantees and, furthermore, no party shall be entitled to interpret this statement as a warranty or guaranty.

Ruys & Company states that to the best of our knowledge information and belief the plans herewith have been prepared in conformity with ANSI Specifications A117.1–1986 and Section 1191, By issuing this statement, Ruys & Company is not expressing any warranties or guarantees and, furthermore, no party shall be entitled to interpret this statement as an expression of a warranty or guaranty.

RUYS & COMPANY

200 ATLANTA FINANCIAL CENTER, 3333 PEACHTREE RD., ATLANTA, GEORGIA 30326

REVISIONS

No./DATE	REMARKS
3/6 JAN 1998	GENERAL REVISION
9/1 APR 1998	GENERAL REVISION
11/9 APR 1998	GENERAL REVISION

PRINTED

DATE	SETS	REMARKS
8 DEC 1997	15	FOR PERMIT & PRICING
7 JAN 1998	9	REVISION #3
2 APR 1998	9	REVISION #9
15 APR 1998	10	REVISION #11

SWITCH SITE
KNOXVILLE, TENNESSEE

APPROX. 13,200 USABLE SQ. FEET

DIMENSIONED PARTITION PLAN

SPRINT PCS

3575 WORKMAN ROAD
KNOXVILLE, TENNESSEE

J. PETER RUYS REGISTERED ARCHITECT AGRICOLA LUB No. 017828 STATE OF TENNESSEE

CA04

THIS DRAWING IS THE PROPERTY OF THE INTERIOR DESIGNER AND MAY NOT BE REPRODUCED OR USED WITHOUT HIS WRITTEN PERMISSION. RUYS & COMPANY.

DRAWN BY
CHECKED BY
DATE 8 DECEMBER 1997
JOB No. 97038.01
SHEET A-1
OF 9 SHEETS

RELEASED FOR CONSTRUCTION

THURSDAY 9 APRIL 1998 -- 3:00 P.M. C:/PCS/9703800/9703801.dwg MARK