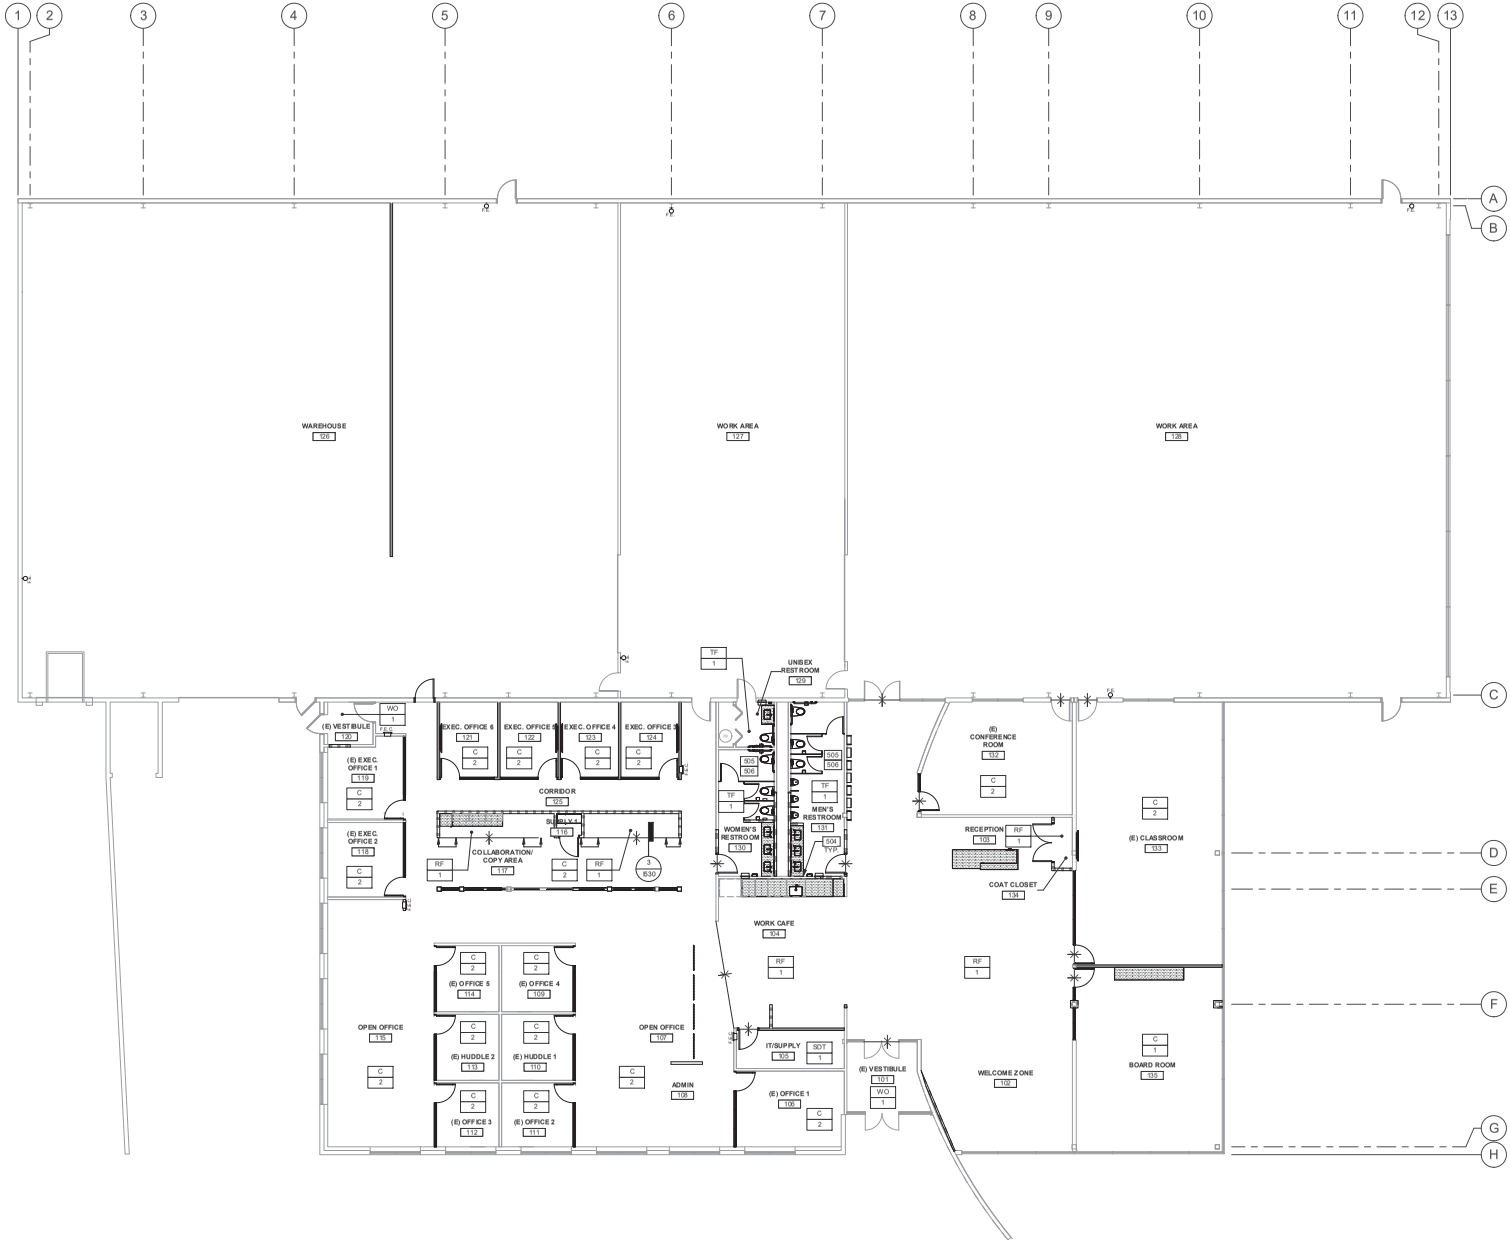

1/8"=1'-0"

0 4' 8' 16' 32'

FLOOR FINISH PLAN

SCALE: 1/8" = 1'-0"

1

N

Autodesk Docs://CASS-BEYKS_Gallinge Renovation - Issued/RIK_ARCH.rvt