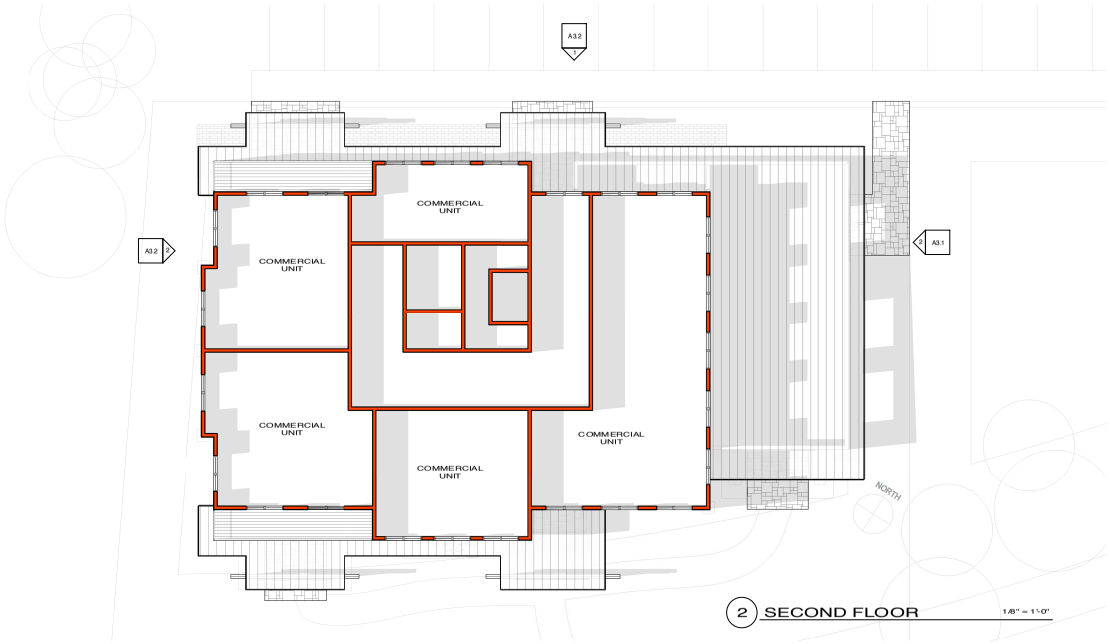

2 SECOND FLOOR 1/8" = 1'-0"

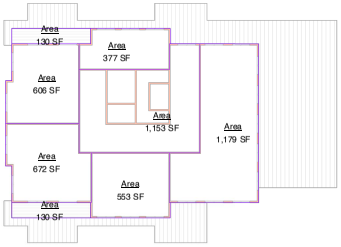

4 SECOND FLOOR AREAS 1/16" = 1'-0"

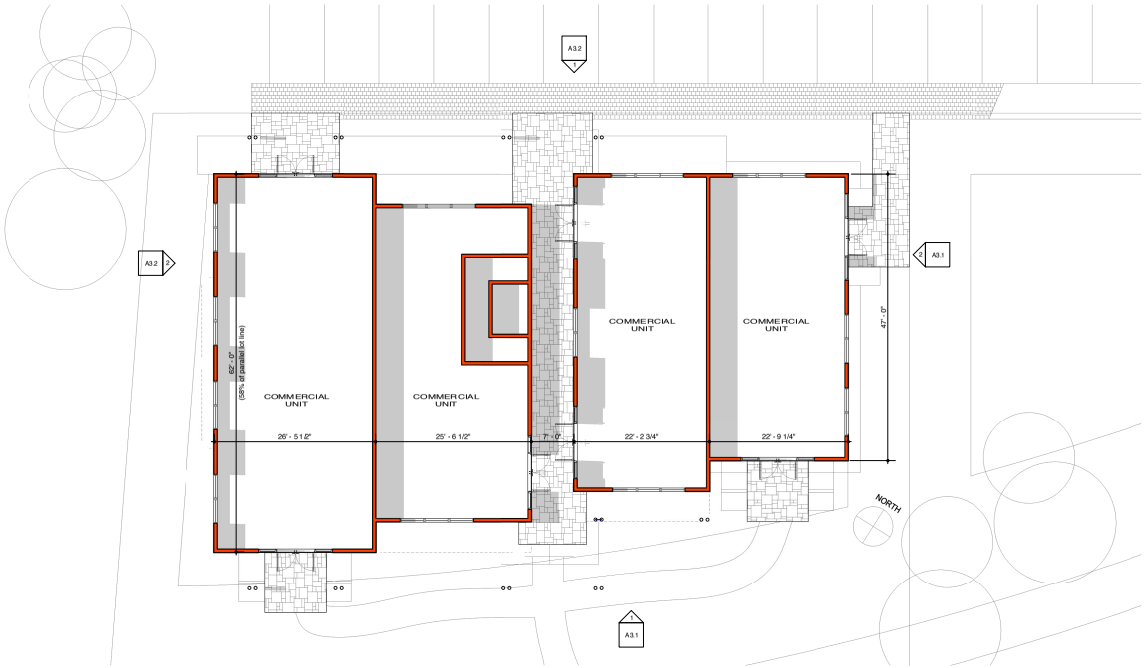

1 FIRST FLOOR 1/8" = 1'-0"

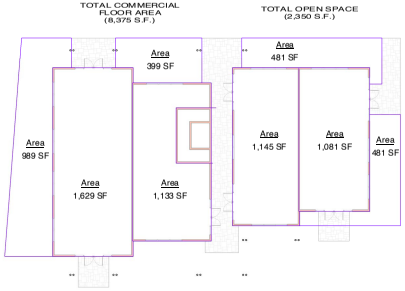

3 FIRST FLOOR AREAS 1/16" = 1'-0"

LOT C ARCHITECTURE
p.530.550.7468
p.o. box 8145
truckee, ca 96162
www.lotcarchitecture.com

LICENSED ARCHITECT
CARLON WOOLEY
No. C-27825
EXPIRES 12-31-23
STATE OF CALIFORNIA

PROJECT:
LOT 1

Schematic Design

Pioneer East
Truckee, CA 96161
APN:

REVISIONS:

	description	date
1		

PROJECT NO:
2117
ISSUE DATE:
April 27, 2023

DRAWING TITLE:

FLOOR PLANS

As indicated

DRAWING NO:

A2.1