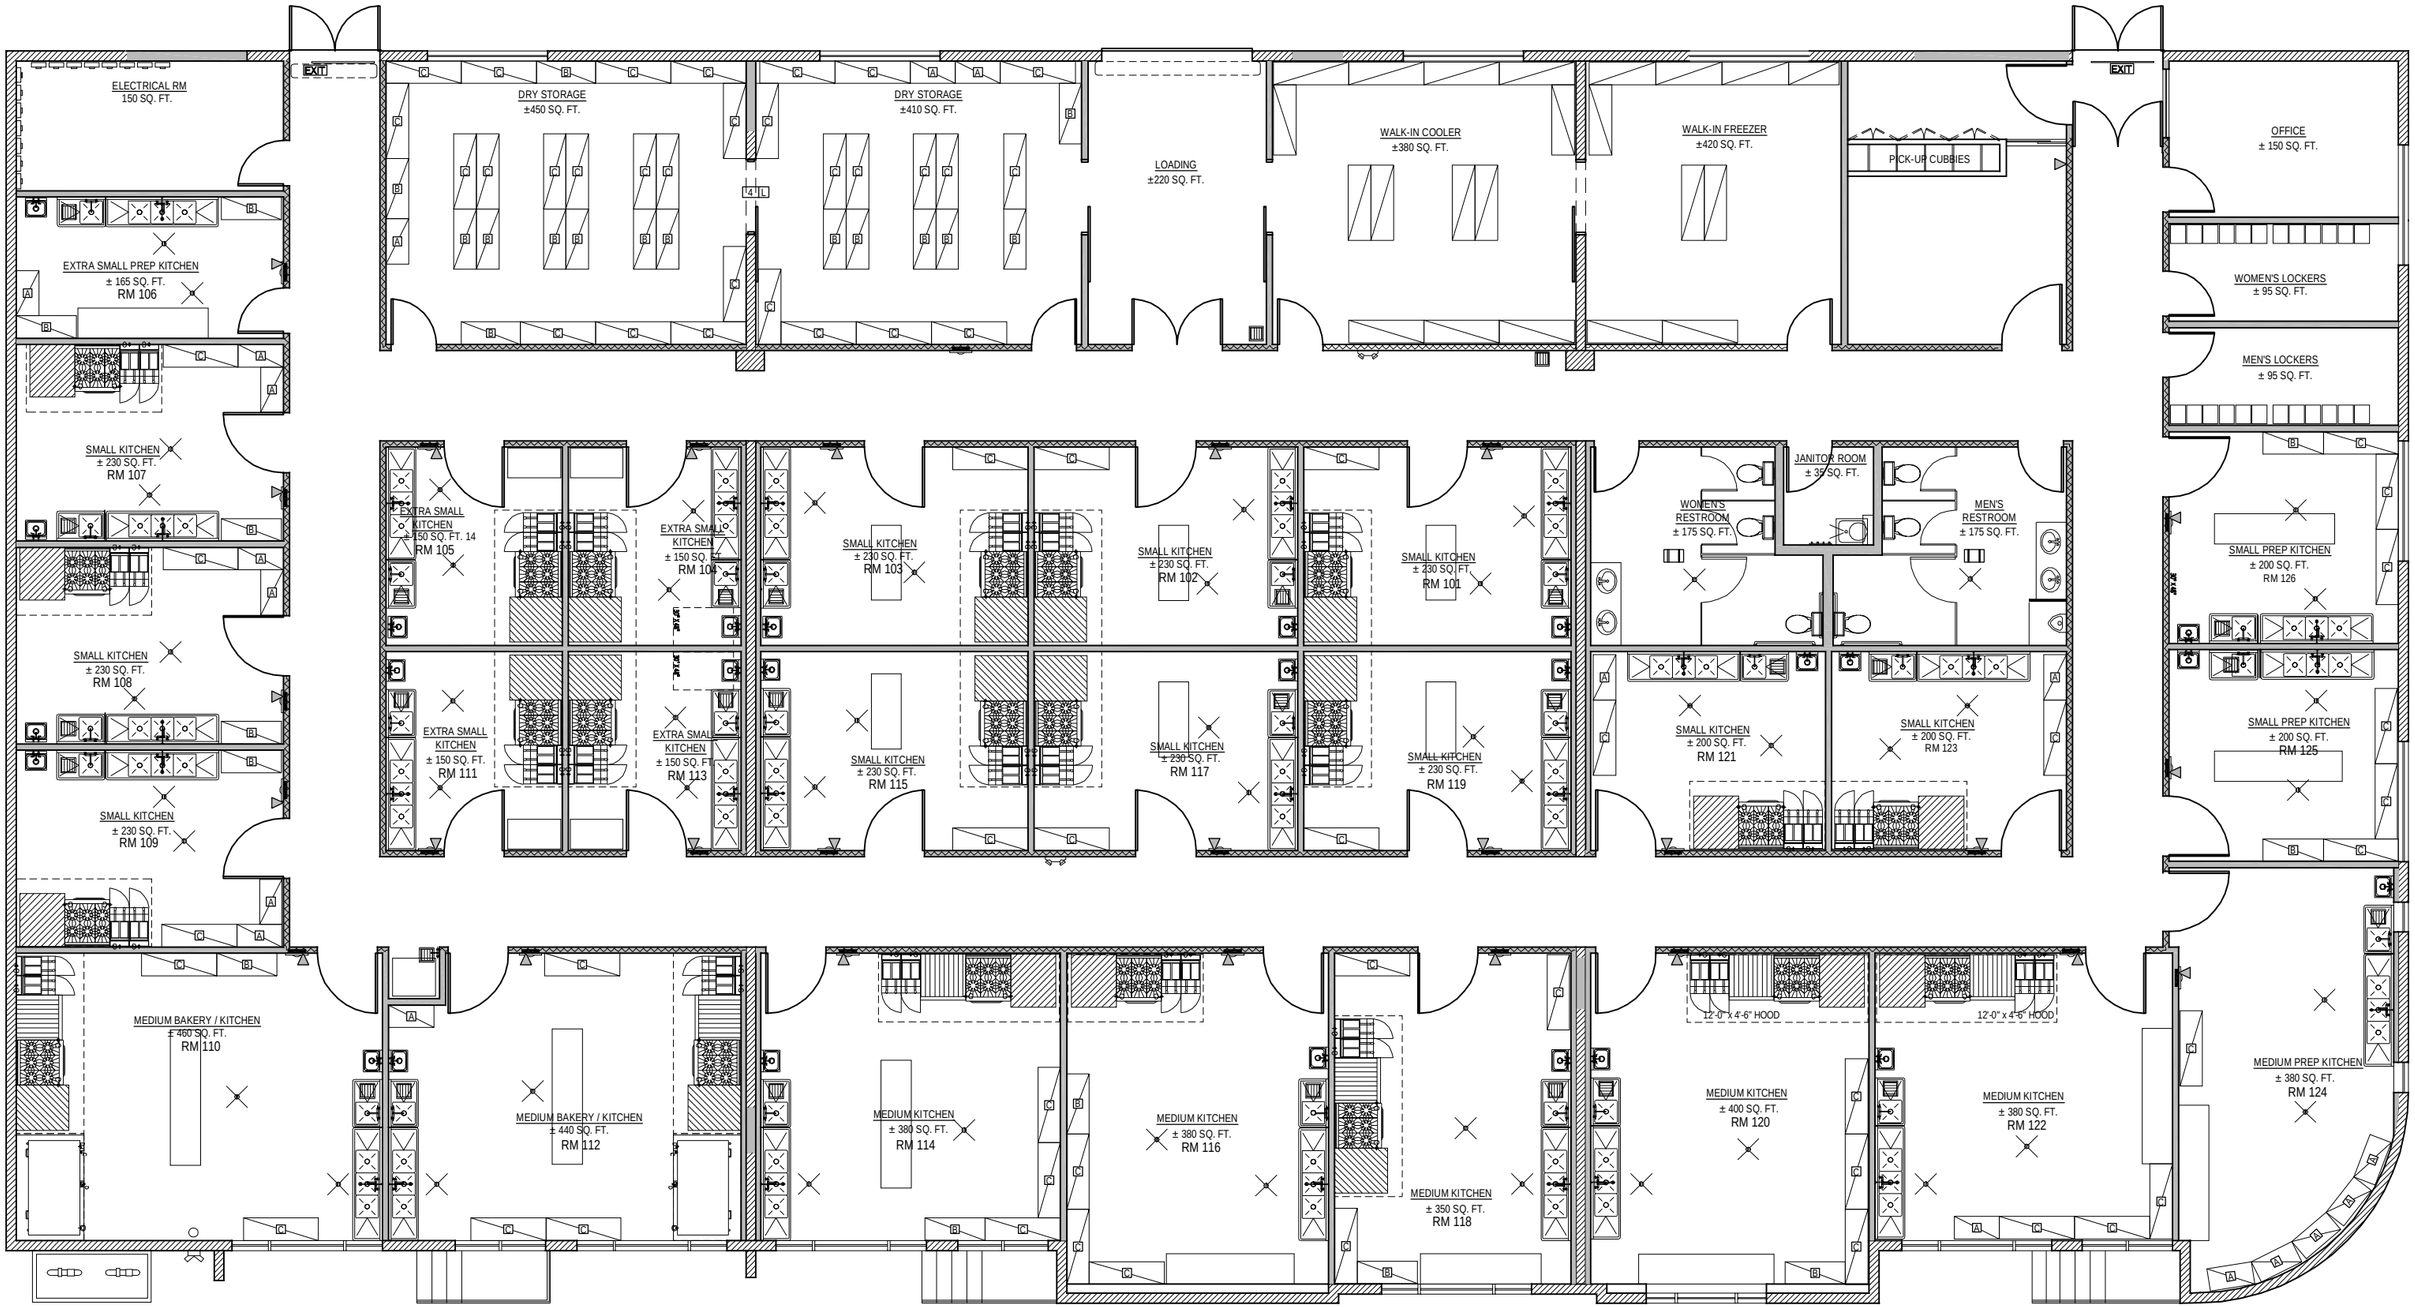


## PROPOSED FLOOR PLAN

SCALE : 3/16" = 1'-0"