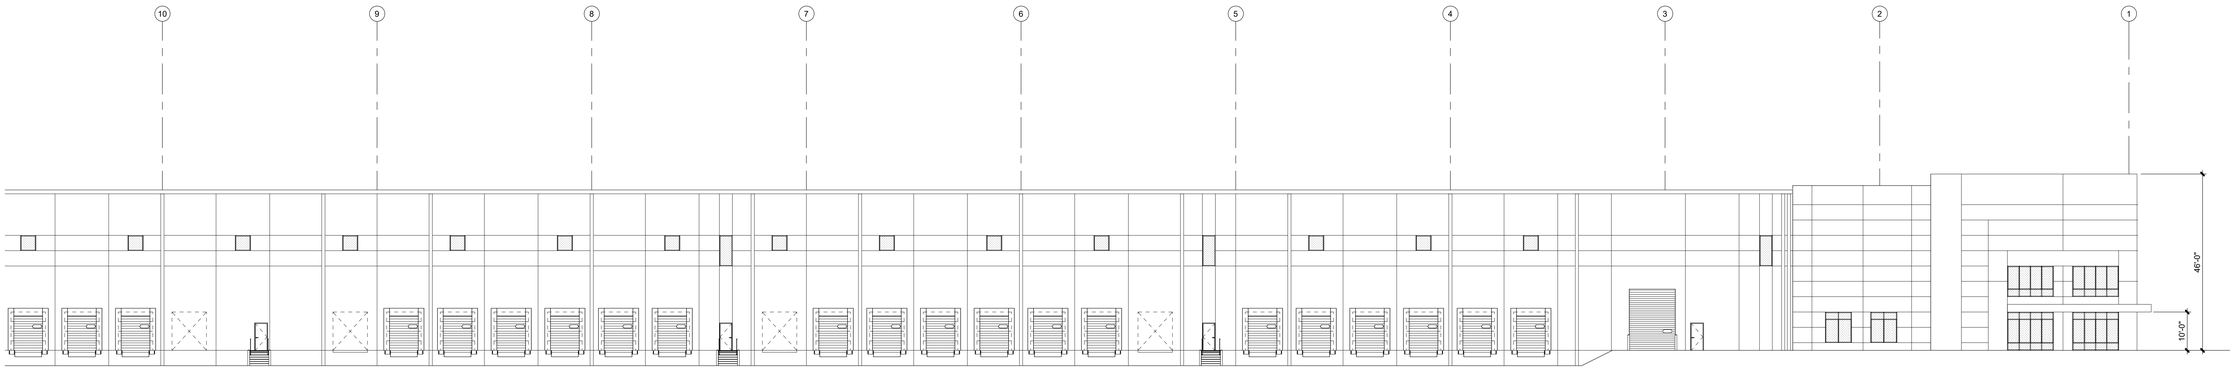

3 NORTH ELEVATION
A2.10 SCALE : 1/16" = 1'-0"

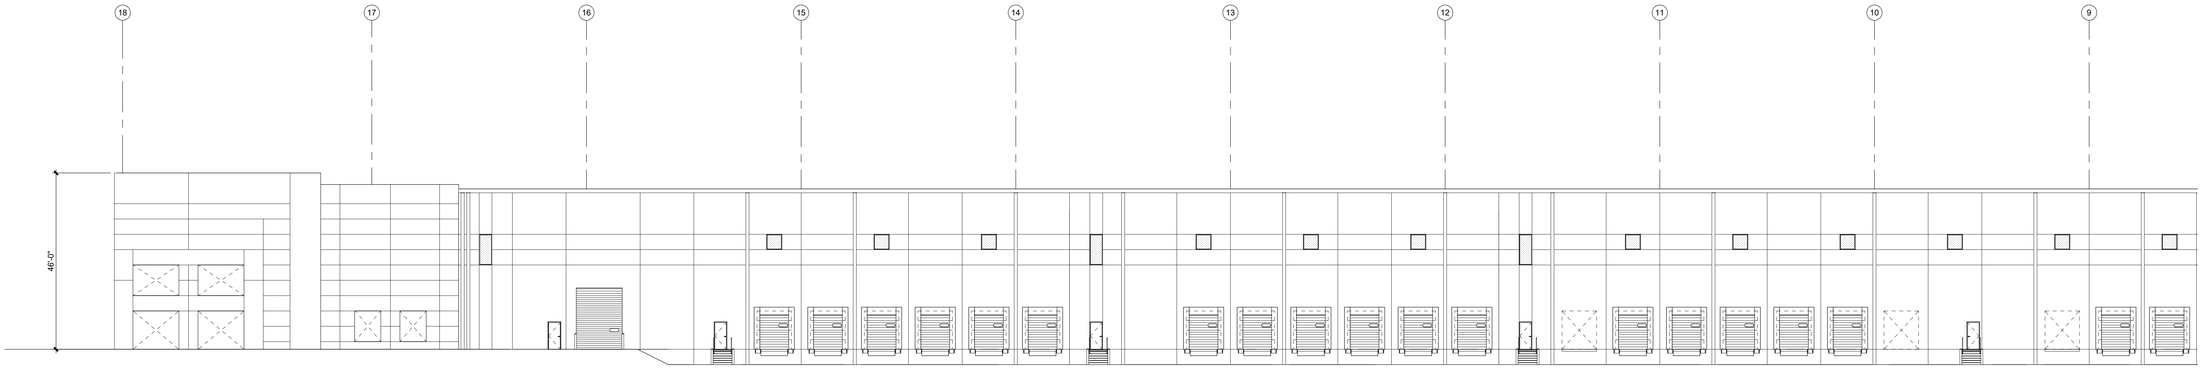

2 NORTH ELEVATION
A2.10 SCALE : 1/16" = 1'-0"

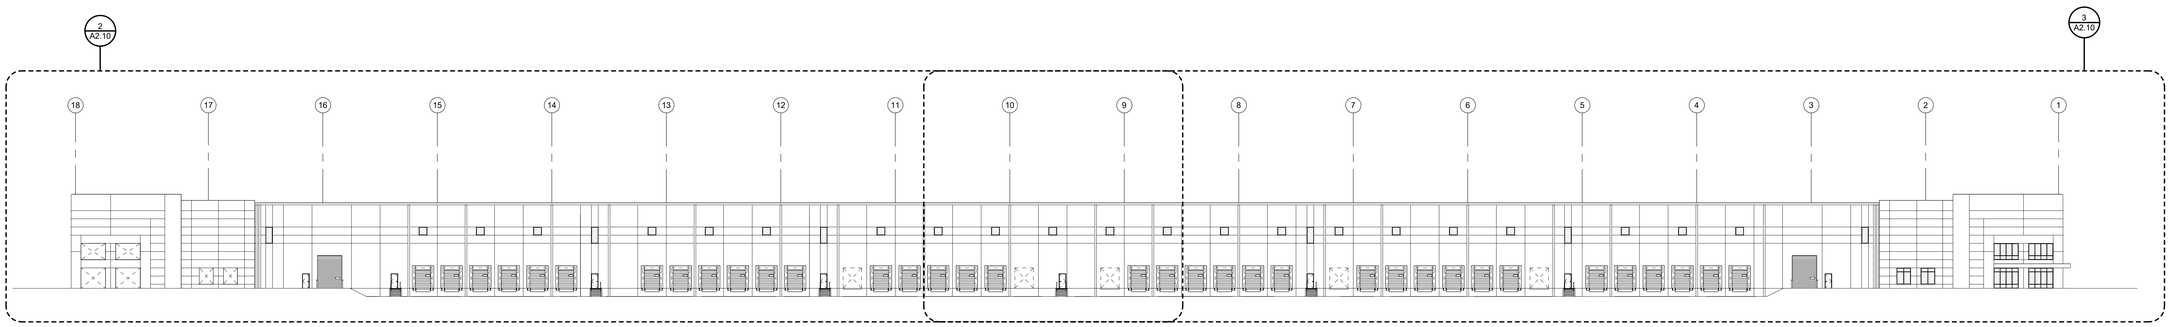

1 NORTH ELEVATION
A2.10 SCALE : 1" = 30'-0"

2/10/2025 3:28:13 PM | RAYMORE COMMERCE CENTER SOUTH - LOT 2

RAYMORE COMMERCE CENTER SOUTH - LOT 2

Project No.: 25004
Date: 2.7.2025
Issued For: 30% SET

REVISIONS

No.	Date	Description

REGISTRATION

NOT FOR CONSTRUCTION

PROJECT TEAM

ARCHITECT	FINKLE+WILLIAMS ARCHITECTURE
CIVIL	OLSSON
LANDSCAPE	OLSSON
STRUCTURAL	BARTLETT & WEST
PLUMBING	PKMR
MECHANICAL	PKMR
ELECTRICAL	PKMR
FIRE PROTECTION	-
CONTRACTOR	BRINKMANN CONSTRUCTORS

FINKLE + WILLIAMS
ARCHITECTURE
8787 RENNER BLVD., SUITE 100
LENEXA, KANSAS 66219
913 .498.1550
www.finklewilliams.com

SHEET TITLE

ELEVATIONS

SHEET NUMBER

A2.10

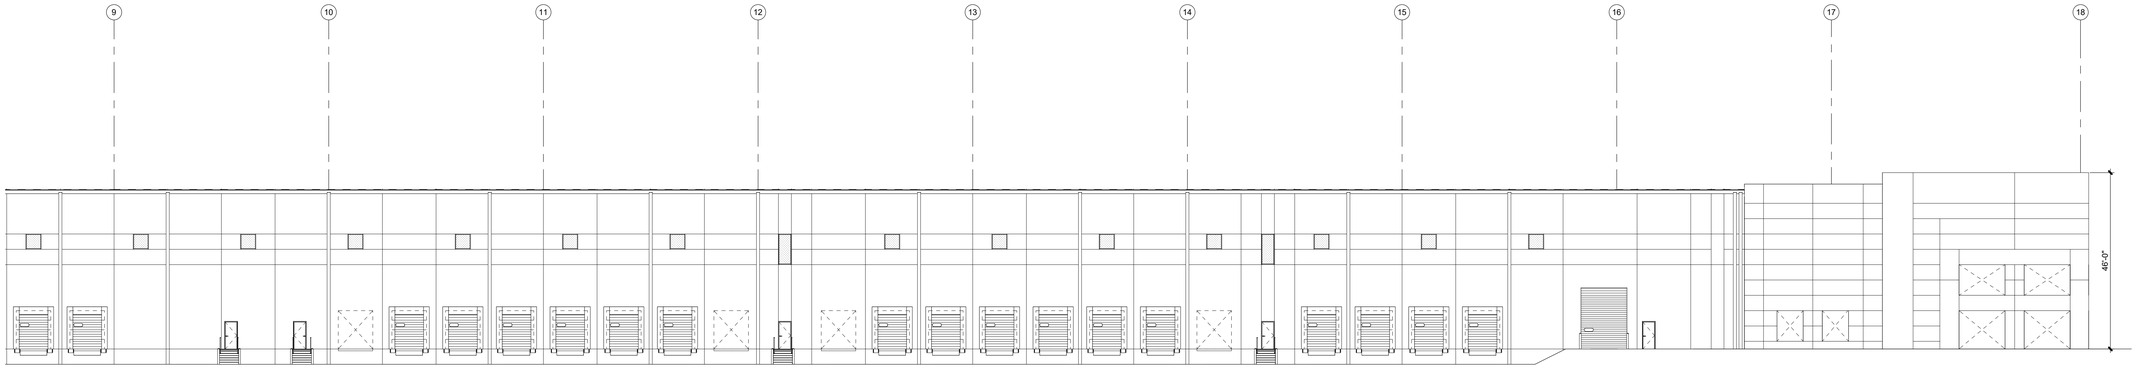

3 SOUTH ELEVATION
A2.11 SCALE : 1/16" = 1'-0"

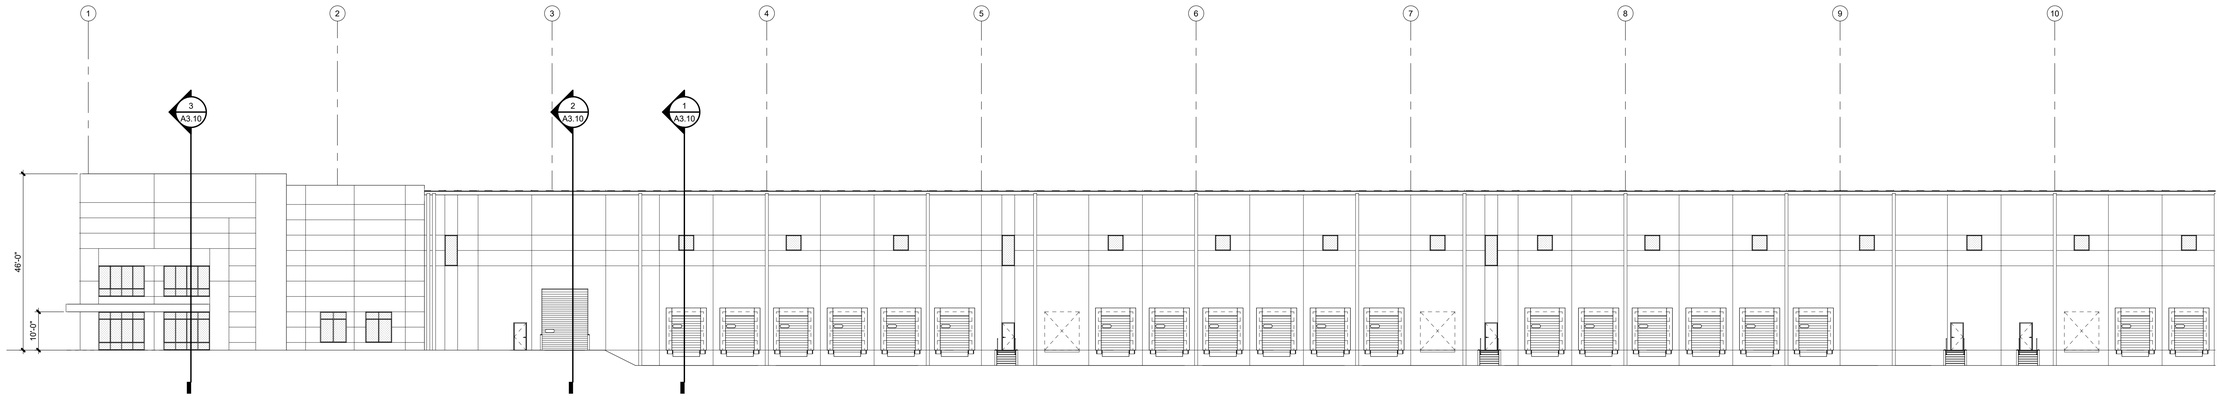

2 SOUTH ELEVATION
A2.11 SCALE : 1/16" = 1'-0"

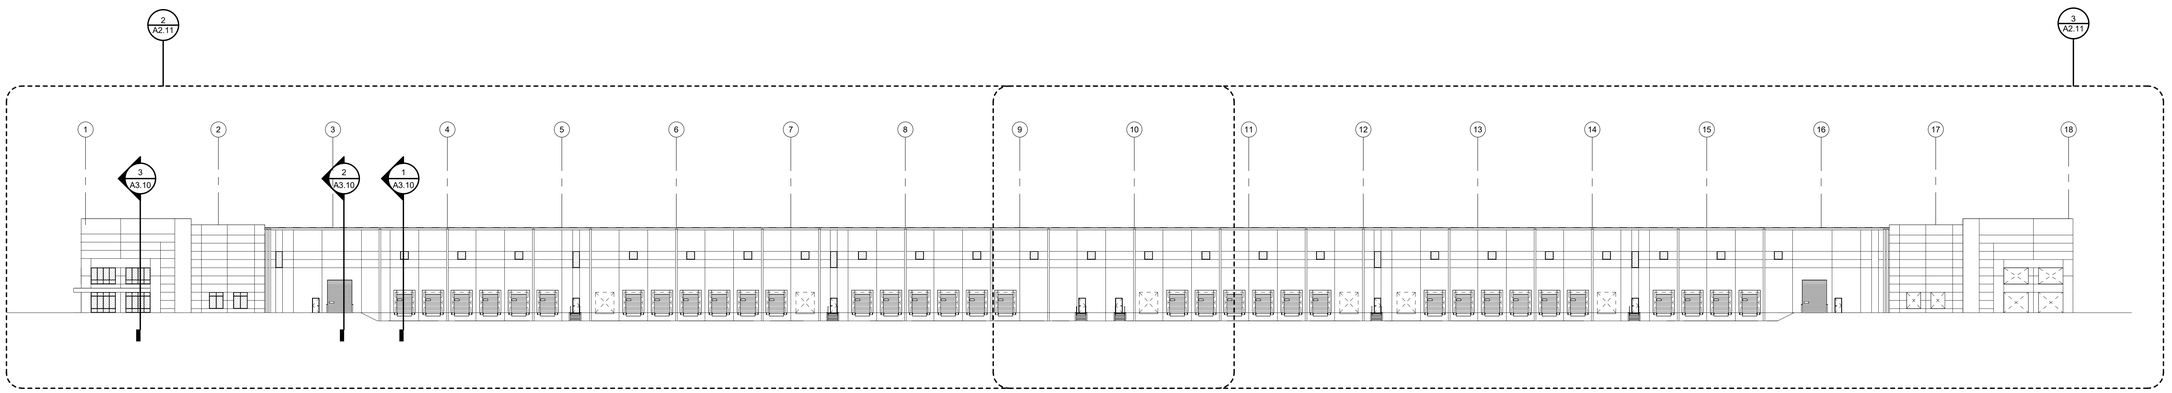

1 SOUTH ELEVATION
A2.11 SCALE : 1" = 30'-0"

2/10/2025 3:28:16 PM | RAYMORE COMMERCE CENTER SOUTH - LOT 2

RAYMORE COMMERCE CENTER SOUTH - LOT 2

Project No.:	25004
Date:	2.7.2025
Issued For:	30% SET

REVISIONS

No.	Date	Description

REGISTRATION

NOT FOR CONSTRUCTION

PROJECT TEAM

ARCHITECT	FINKLE+WILLIAMS ARCHITECTURE
CIVIL	OLSSON
LANDSCAPE	OLSSON
STRUCTURAL	BARTLETT & WEST
PLUMBING	PKMR
MECHANICAL	PKMR
ELECTRICAL	PKMR
FIRE PROTECTION	-
CONTRACTOR	BRINKMANN CONSTRUCTORS

FINKLE + WILLIAMS
ARCHITECTURE
8787 RENNER BLVD., SUITE 100
LENEXA, KANSAS 66219
913 .498.1550
www.finklewilliams.com

SHEET TITLE

ELEVATIONS

SHEET NUMBER

A2.11

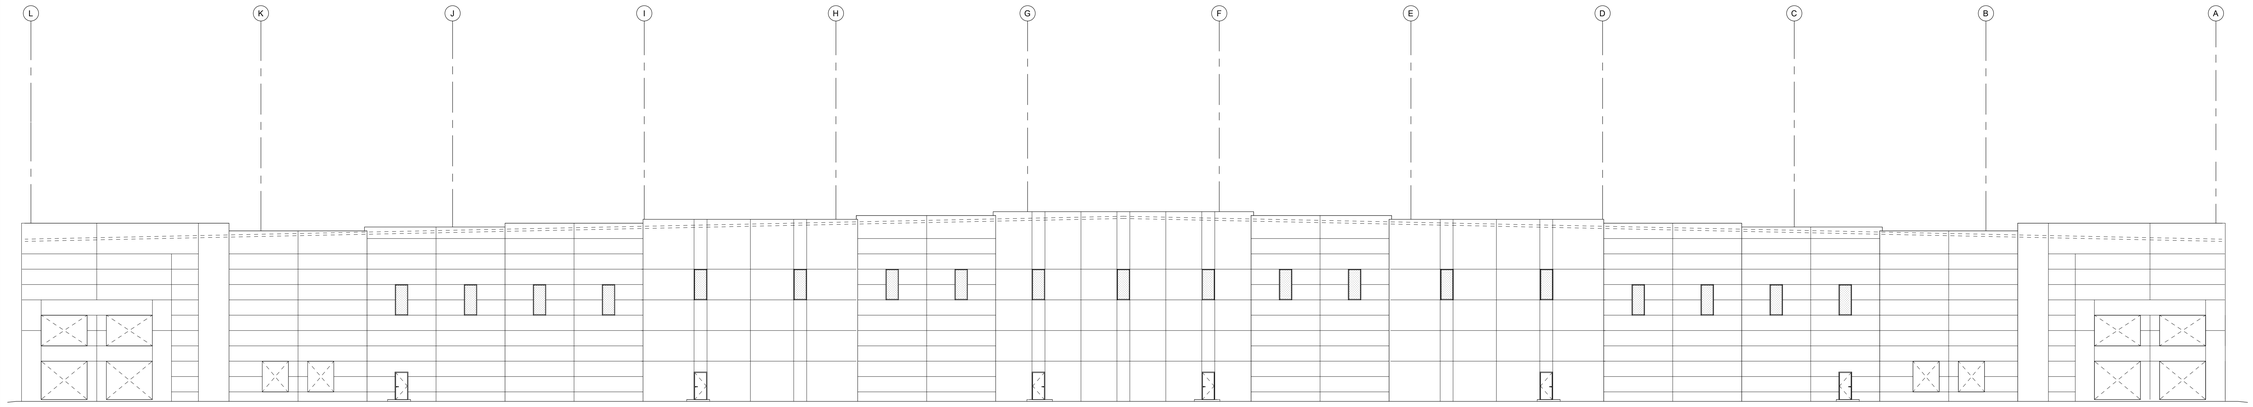

2 WEST ELEVATION

A2.12 SCALE : 1/16" = 1'-0"

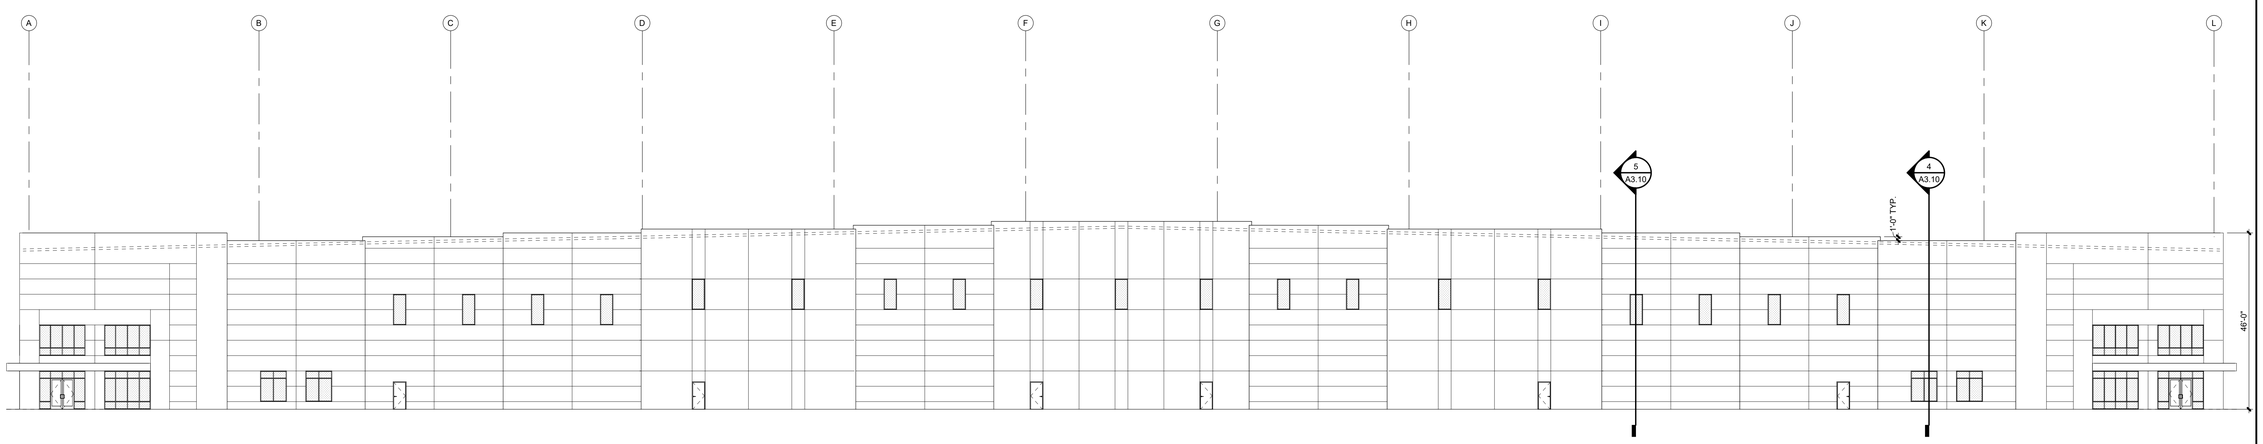

1 EAST ELEVATION

A2.12 SCALE : 1/16" = 1'-0"

2/10/2026 3:28:18 PM | RAYMORE COMMERCE CENTER SOUTH - LOT 2

RAYMORE COMMERCE CENTER SOUTH - LOT 2

Project No.: 25004
Date: 2.7.2025
Issued For: 30% SET

REVISIONS

No.	Date	Description

REGISTRATION

NOT FOR CONSTRUCTION

PROJECT TEAM

ARCHITECT	FINKLE+WILLIAMS ARCHITECTURE
CIVIL	OLSSON
LANDSCAPE	OLSSON
STRUCTURAL	BARTLETT & WEST
PLUMBING	PKMR
MECHANICAL	PKMR
ELECTRICAL	PKMR
FIRE PROTECTION	-
CONTRACTOR	BRINKMANN CONSTRUCTORS

FINKLE + WILLIAMS
ARCHITECTURE

8787 RENNER BLVD., SUITE 100
LENEXA, KANSAS 66219
913 .498.1550
www.finklewilliams.com

SHEET TITLE

ELEVATIONS

SHEET NUMBER

A2.12