KEYNOTES - A-101 - FLOOR PLAN

MARK	DESCRIPTION
01	CENTER PARTITION ON CENTER OF COLUMN GRID
02	FIRE EXTINGUISHER CABINET
03	FIRE EXTINGUISHER
04	SURFACE MOUNTED KNOX BOX (COLOR: BLACK)

GENERAL NOTES - FLOOR PLAN

1. SEE SHEET A-001 FOR GENERAL NOTES.
2. SEE CIVIL, STRUCTURAL, MECHANICAL, PLUMBING, FIRE PROTECTION, AND ELECTRICAL DRAWINGS FOR ADDITIONAL INFORMATION.
3. DIMENSIONS OF EXTERIOR WALLS ARE TO FACE OF MASONRY OR TO STEEL GRID & INTERIOR WALLS ARE TO FACE OF STUD. U.N.O.
4. PARTITION TYPE INDICATED WITH ◇. SEE SHEET A-111 FOR PARTITION TYPES.
5. DOORS INDICATED WITH ⬭. SEE SHEET A-601 TO A-602 FOR DOOR SCHEDULE & TYPES.
6. WINDOWS INDICATED WITH ⬡. SEE SHEET A-611 TO A-613 FOR WINDOW TYPES.
7. KEYNOTES INDICATED WITH ⬡.

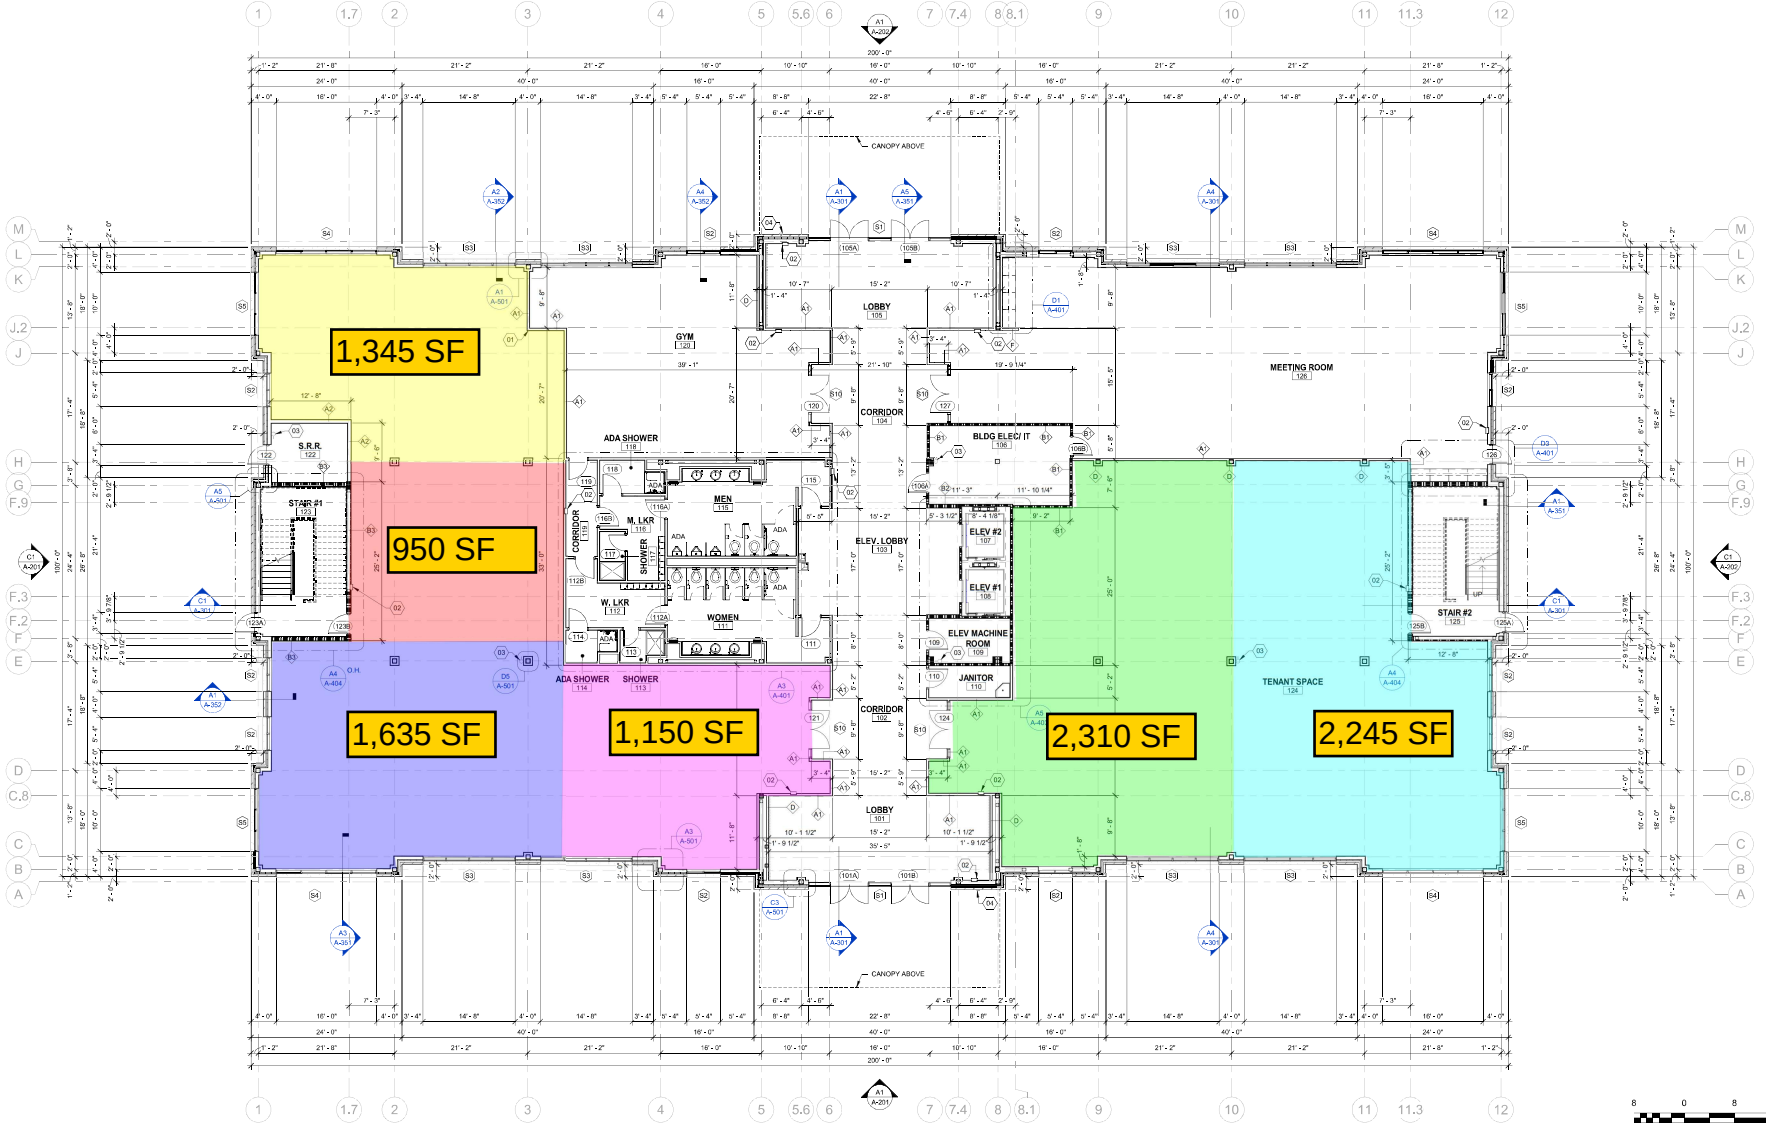

A1 MAIN LEVEL FLOOR PLAN
SCALE: 1/8" = 1'-0"

SCALE: 1/8" = 1'-0"

Copyright © 2024 by Place Services, Inc. All rights reserved. No copying or duplication of these documents is allowed without the express written agreement of Place Services, Inc.

Place Services, Inc.
201 Gateway Drive
Canton, GA 30115
office: 678-880-4777

DRAWING ISSUE:

MARK	DESCRIPTION	DATE
1	REVISION 1	08/19/2024

SEAL:

STATE OF GEORGIA — MATTHEW R. CASH — REGISTERED & LICENSED ARCHITECT — 08/19/2024

DWG INFO:

CLIENT:
PLACE PROPERTY MANAGEMENT, LLC
201GATEWAY DRIVE
CANTON, GA 30115

PLACE SERVICES, INC.
PSI HEADQUARTERS BUILDING
4401 GABRIEL BLVD
WOODSTOCK, GA 30188

JOB #: GA0390000AE
DATE: 08/19/2024
STATUS: RELEASED FOR CONSTRUCTION
DRAWN BY: ASR
DESIGNED BY: MRC
TITLE: MAIN LEVEL FLOOR PLAN
SHEET: A-101
SHEET SIZE: 30" x 42"

8/22/2024 10:18:44 AM C:\Revit Local\2024\PSI_Canton_HQ_Central_Revit_R24_ASR_PSI.rvt