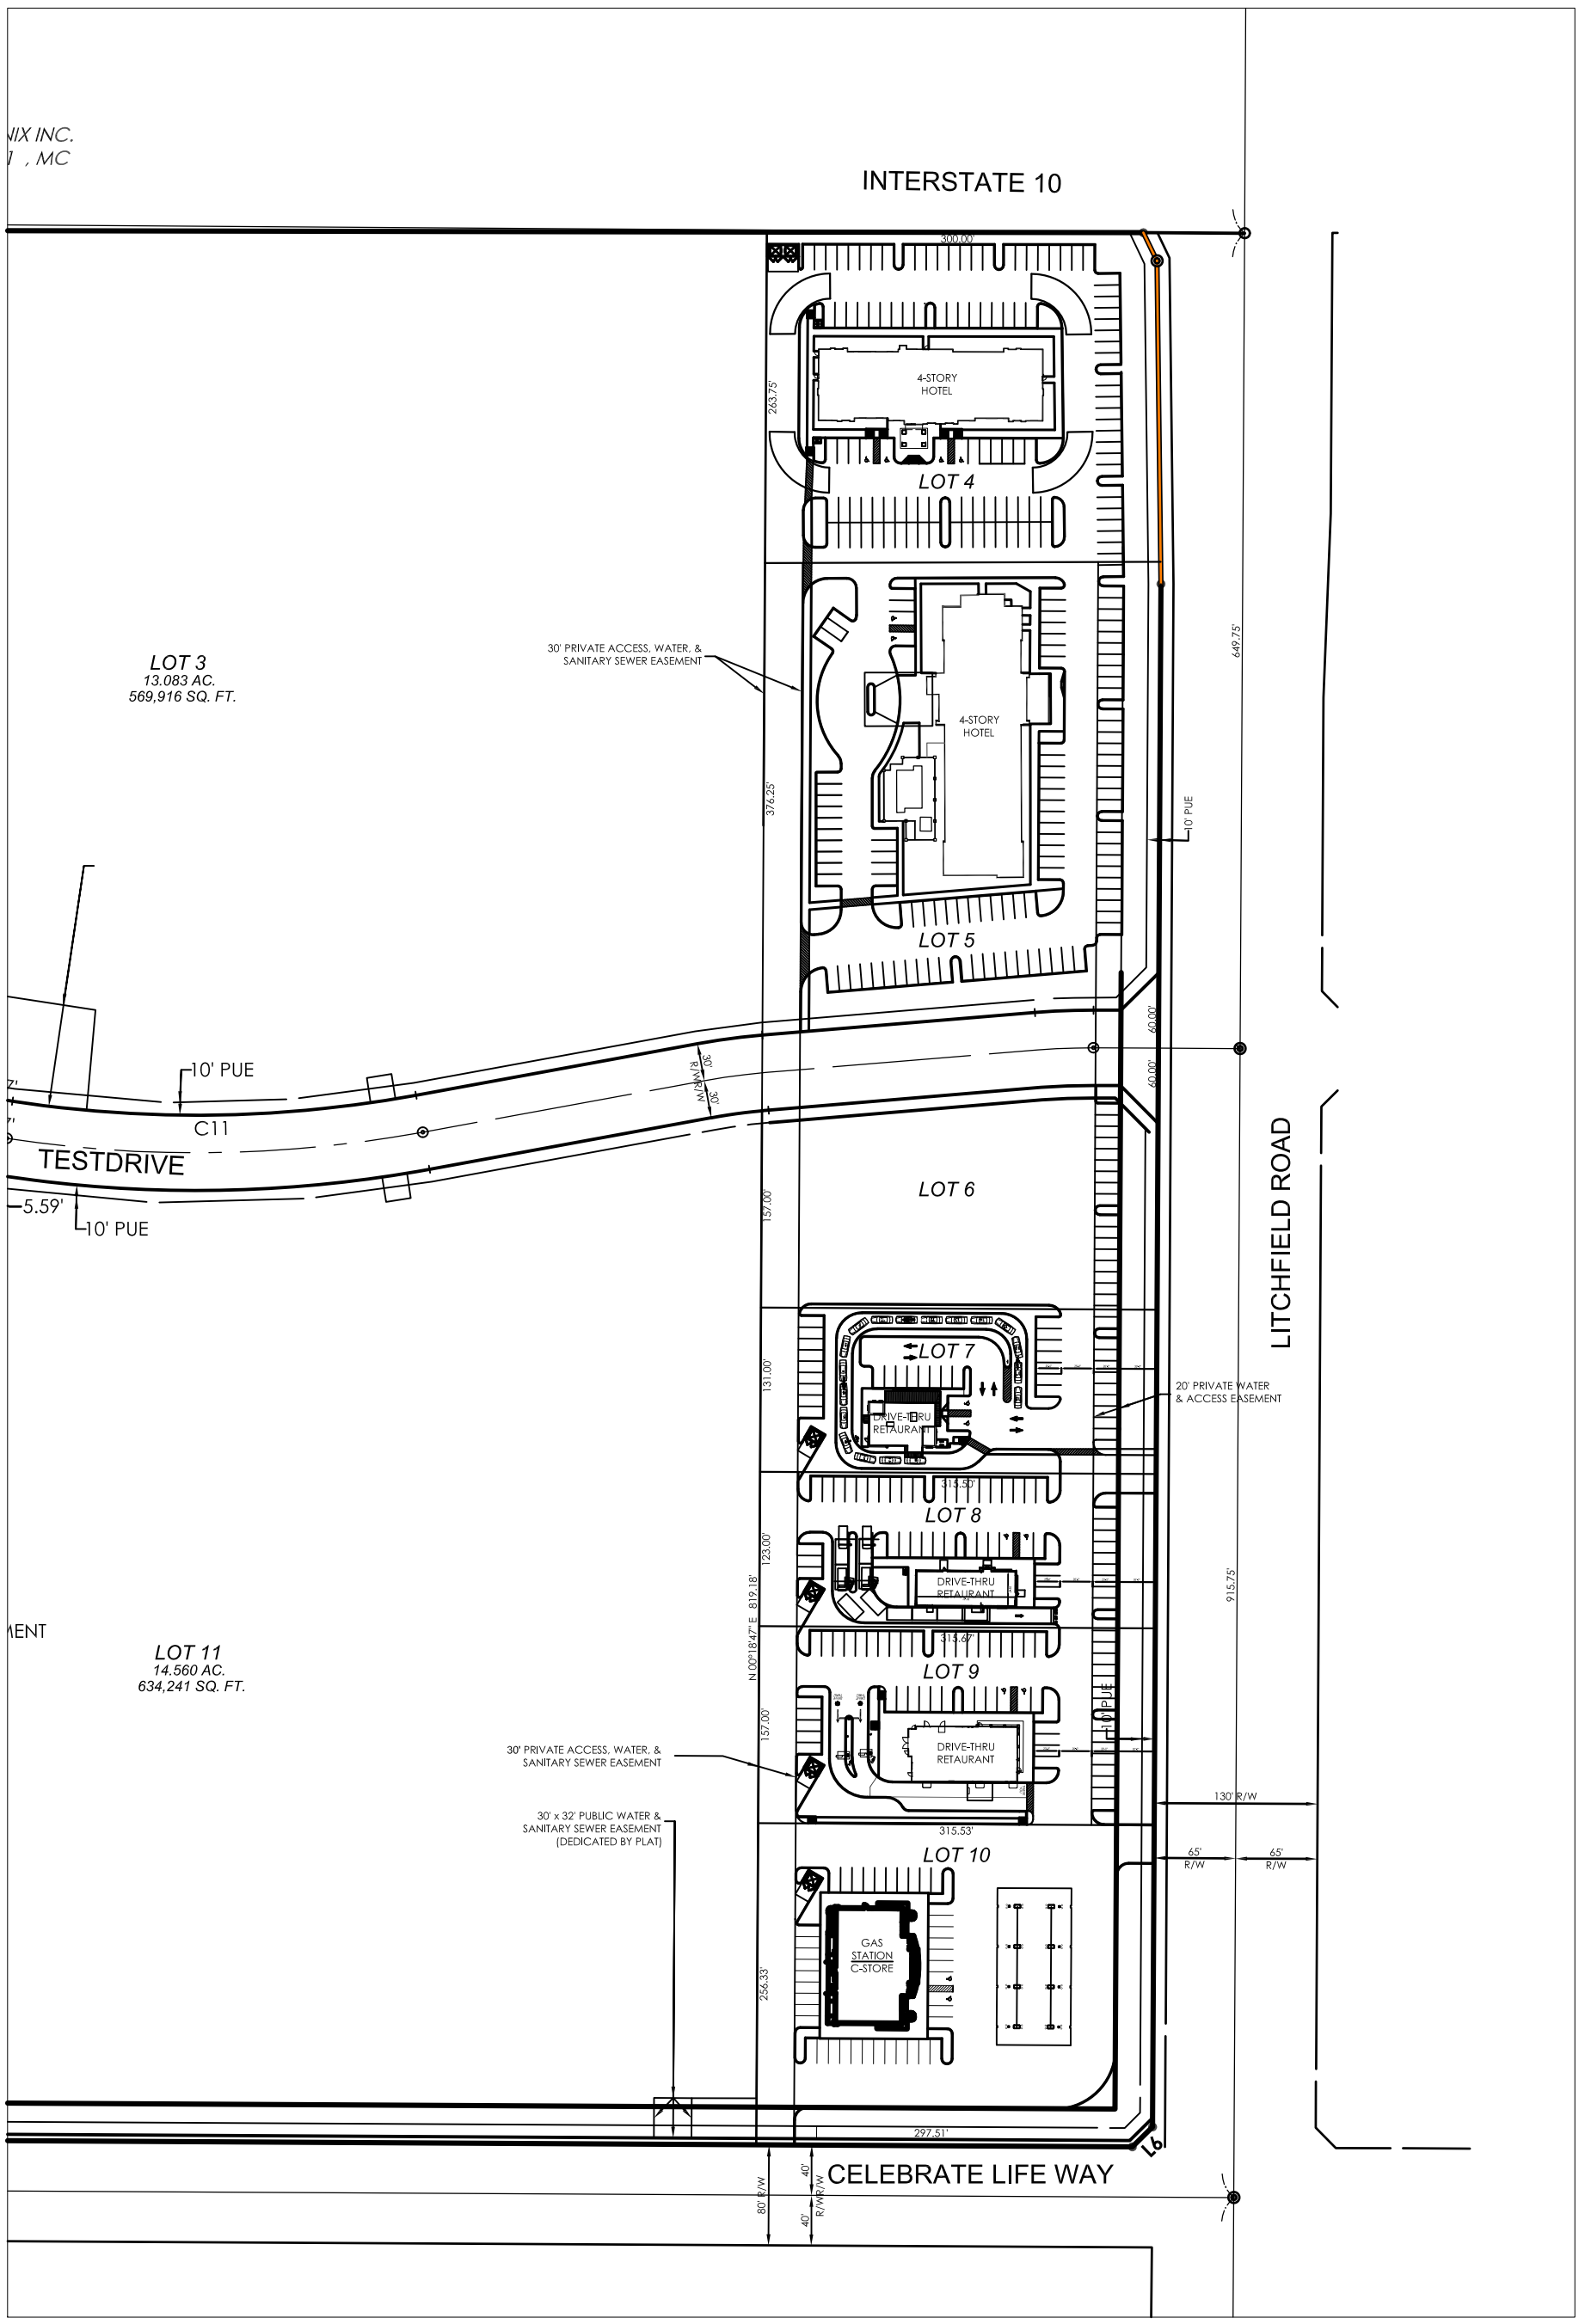

PRELIMINARY SITE PLAN

AVALON DEVELOPMENT

SWC INTERSTATE 10 & LITCHFIELD ROAD
GOODYEAR, ARIZONA