FLOOR PLAN

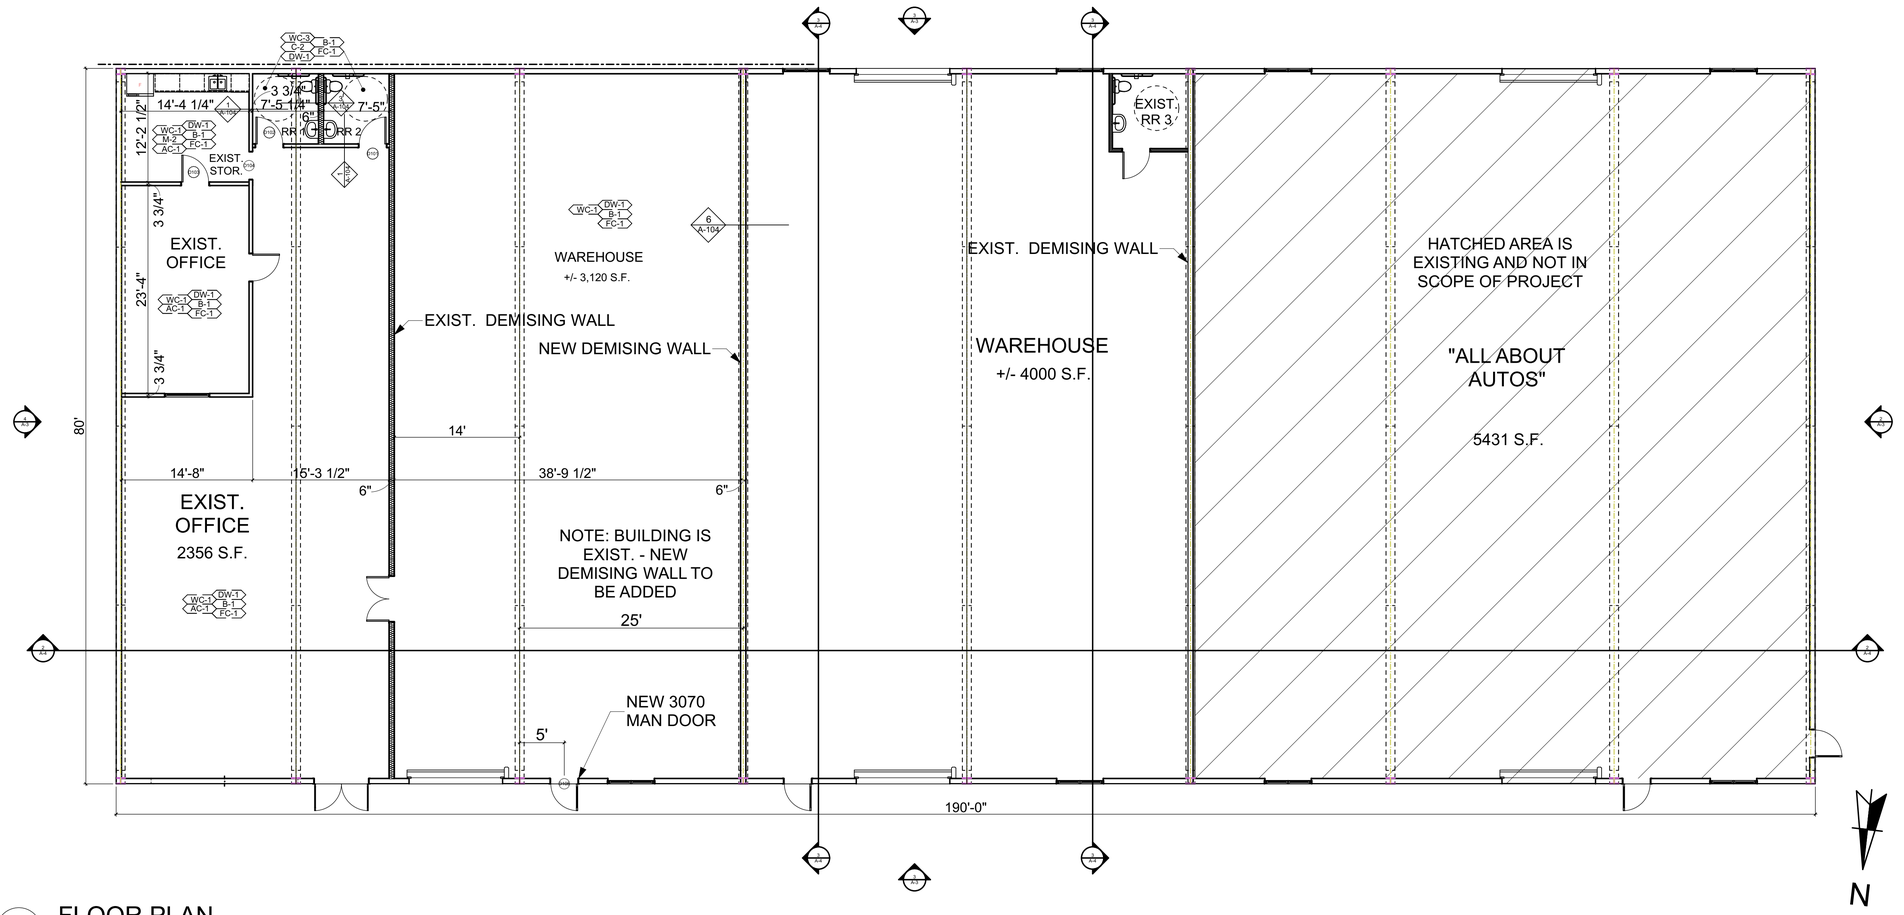

1 FLOOR PLAN
SCALE: 1/8" = 1'-0"

R. E. KINDRED & ASSOCIATES ARCHITECT
5851 Legacy Circle #600
Plano, Texas 75024
Phone: 214-235-2646
e-mail: roy@rekarchitect.com

Status	Comment

REGISTERED ARCHITECT ROY EUGENE KINDRED STATE OF TEXAS
10/10/2021

PAL PROPERTY INVESTMENTS, LLC
1261 West Hurst Blvd., Hurst, Texas 76053

REVISIONS	DATE

Date:	
Scale:	AS NOTED
Drawn:	
Job:	
Sheet	

A-101

Plotted On: 10/10/2021

I:\Ancelary stuff on desktop\FROM MAIN COMPUTER\HURST BUILDING\1261 West Hurst (2).pln