LOCATION MAP

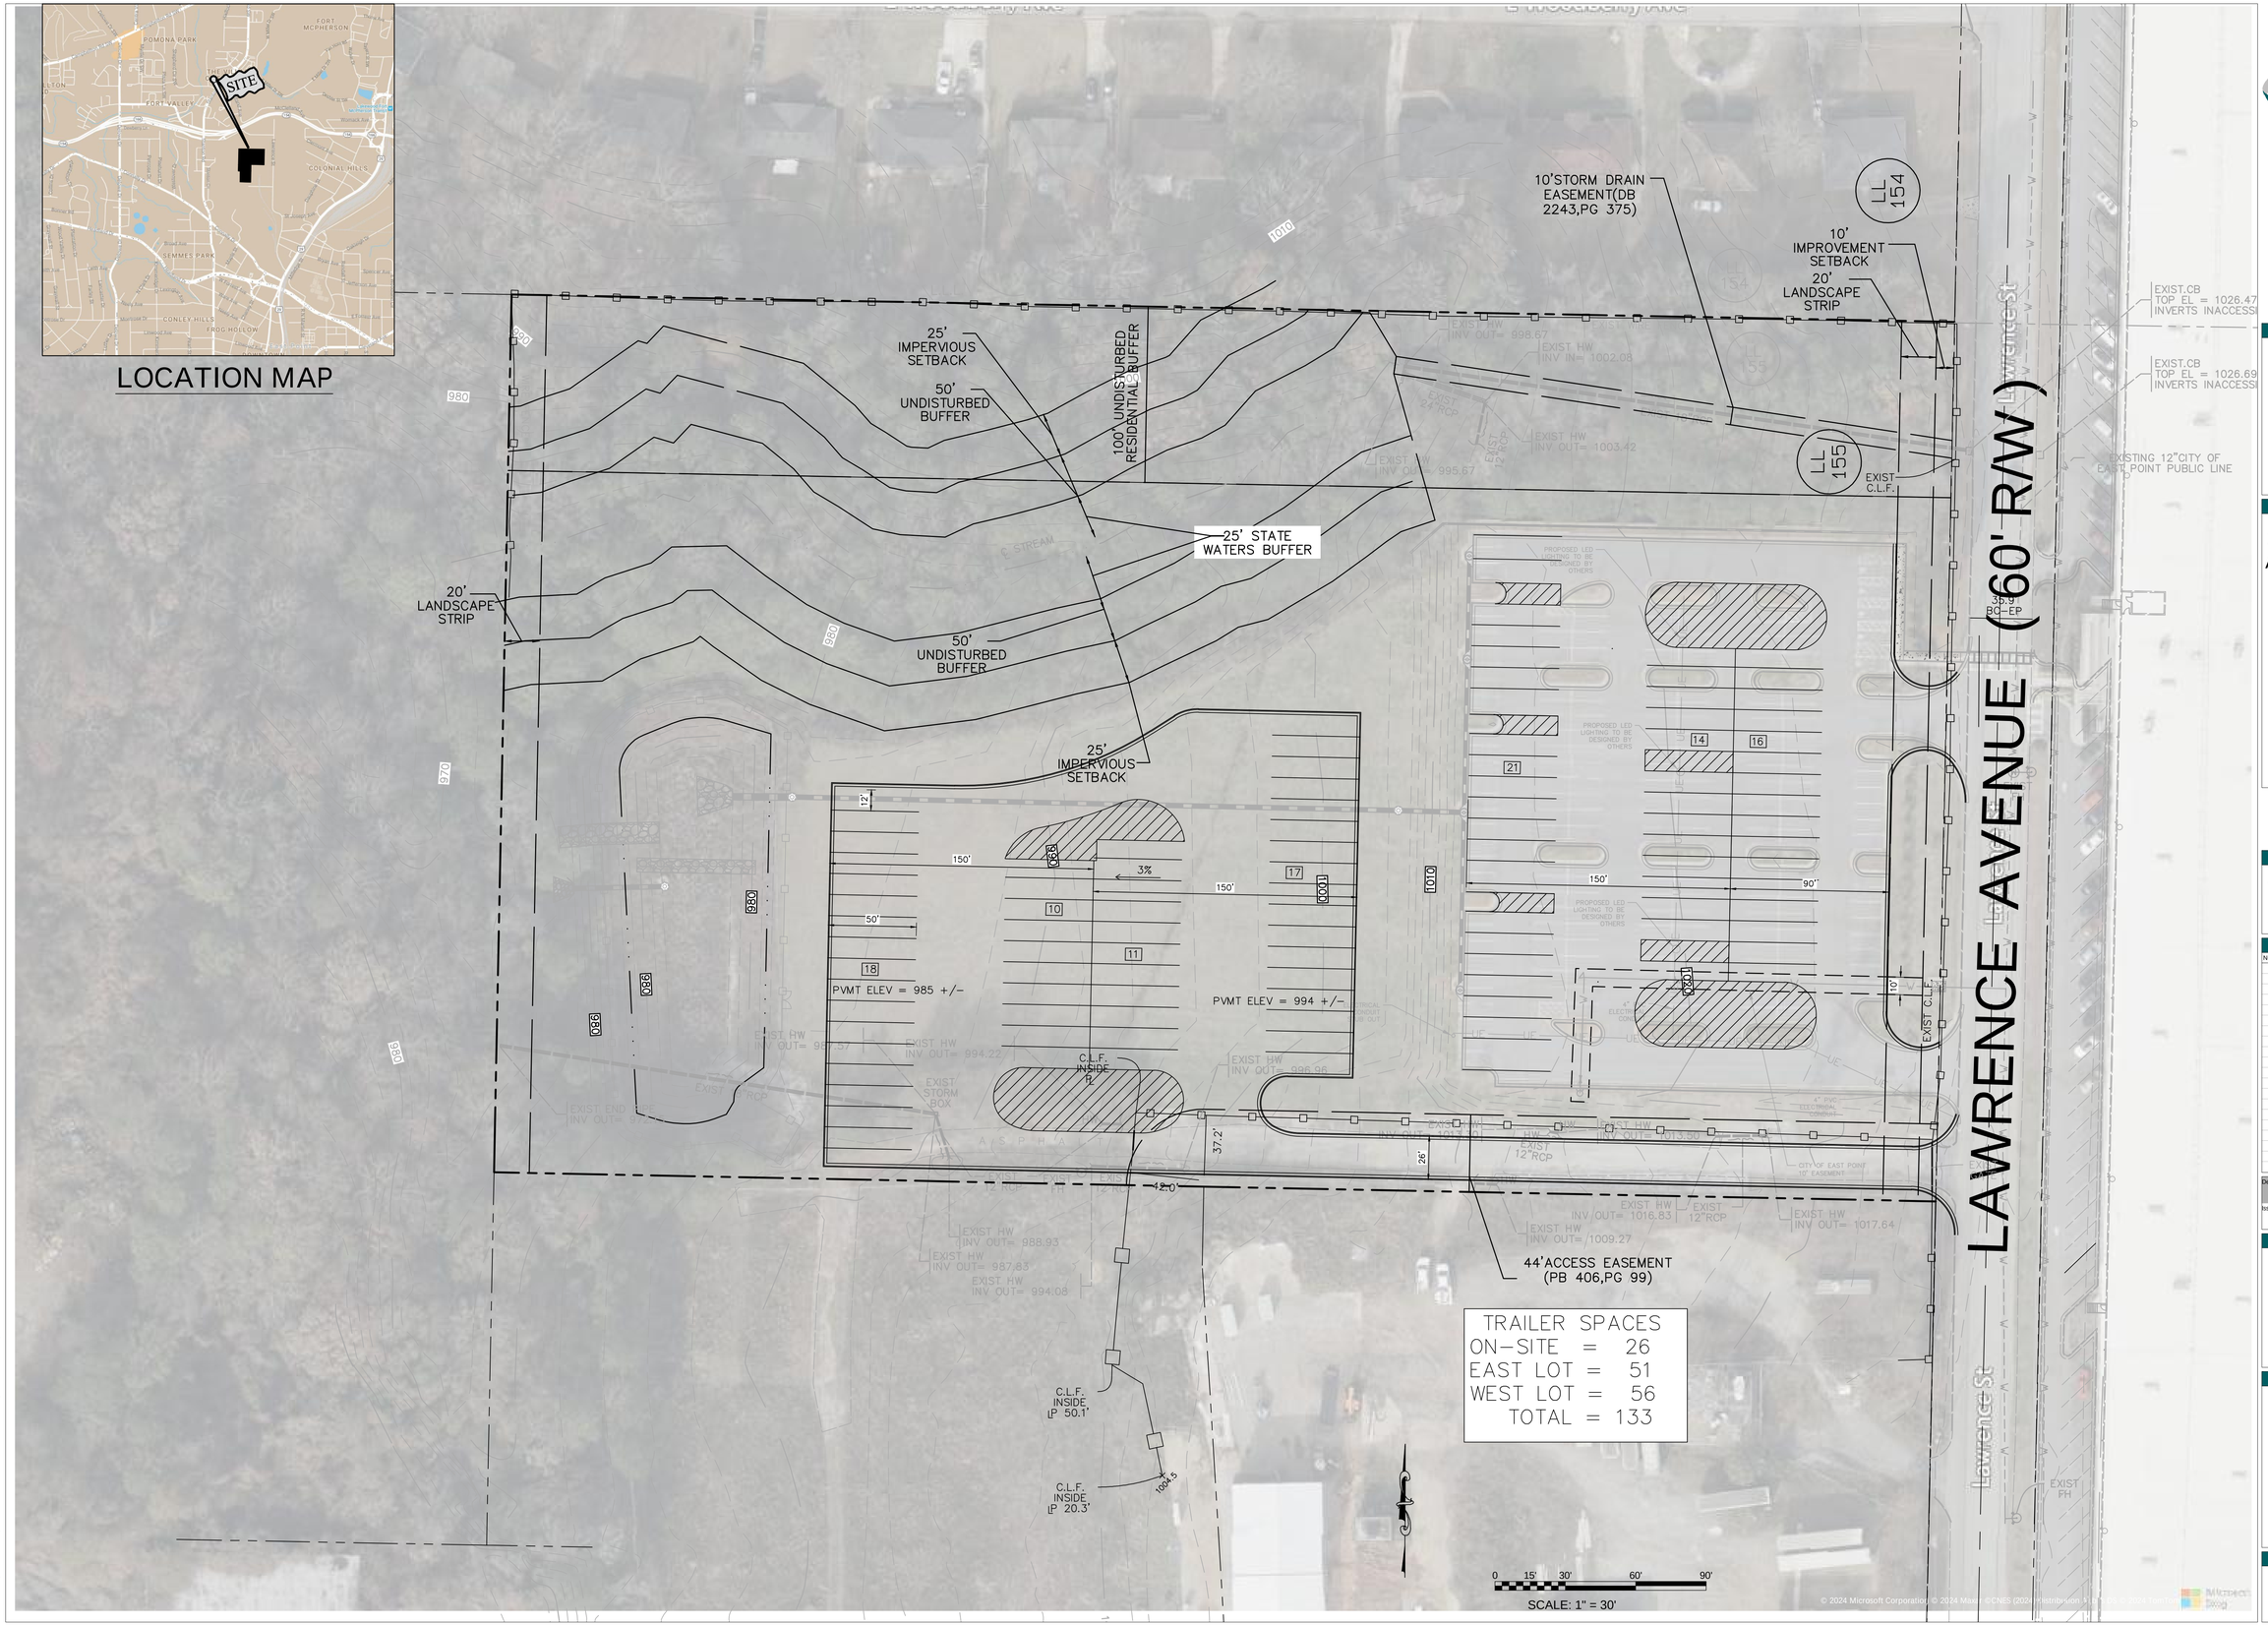

vhb.com
vhb
1355 Peachtree St NE
Suite 100
Atlanta, GA 30309
404.214.6745

PROFESSIONAL SEAL

9/17/2024

PROJECT NAME

2315 LAWRENCE AVE, EAST POINT

GEORGIA811 Utilities Protection Center, Inc.
Know what's below. Call before you dig.

24H CONTACT

REVISIONS

No.	Revision	Date	Appvd.

Designed by | Checked by
Issued for | Date

PROJECT INFORMATION

PROJECT No. 64766.00
LAND LOT(S): 155
DISTRICT: 14TH
COUNTY: FULTON
SCALE: 1" = 30'
DATE: SEPT. 17, 2024

SHEET NAME

CONCEPT PLAN

SHEET NUMBER

C-1.0

\\vhb.com\gbl\proj\Atlanta\64766.00 2135 Lawrence Ave\05_Work\LandEng\u2171\04 - Concept Plan.dwg
Last Saved by dwintermeyer - Plotted on 9/17/2024 2:34 PM by Dan Wintermeyer