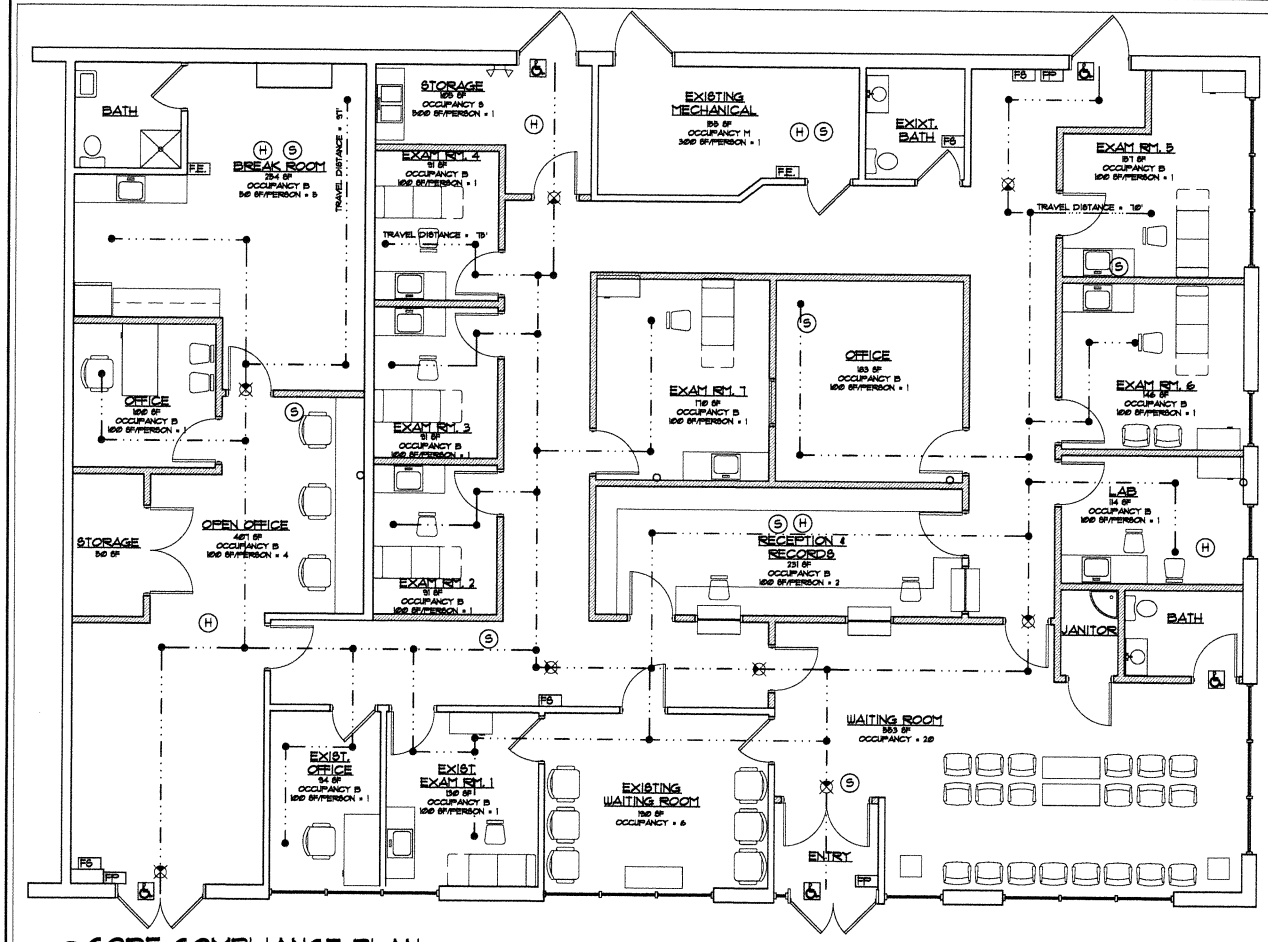


## CODE COMPLIANCE PLAN

1/CC1

SCALE: 1/4" = 1'-0"

## WALL LEGEND

EXISTING WALLS & DOORS TO REMAIN. PATCH & REPAIR, AS NECESSARY, WHERE MISSING INSTALL INTERIOR (1) LAYER 1/2" IMPACT RESISTANCE GYP BOARD. ALL WALLS TO RECEIVE ZERO VOC PRIMER & PAINT FINISH, COLOR AS PER OWNER.

INTERIOR PARTITION WALL: 3 5/8" L.T. GAGE METAL STUDS @ 16" O.C. W/ FIRE RESISTIVE SOUND ATTENUATION BLANKETS & (2) LAYERS 1/2" GYP BD EACH SIDE & ZERO VOC PRIMER & PAINT FINISH (SEE FINISH PLAN)

## NOTE

EXISTING SPRINKLER SYSTEM TO REMAIN, RELOCATE/ADD SPRINKLER HEADS AS REQUIRED. SPRINKLER HEAD LOCATION & TESTING OF ENTIRE SYSTEM TO MEET NFPA REQUIREMENTS.

## LEGEND:

| | |
|---|---|
| F.E. | FIRE EXTINGUISHER |
| ♿ | H.C. ACCESSIBLE ENTRANCE/EXIT/AREA |
| ●- - - — | TRAVEL DISTANCE |
| ⊠ | LED EDGELIT EXIT SIGN, EDGL SERIES |
| | EMERGENCY LIGHTING |
| F.P. | FIRE ALARM PULL |
| F.S. | FIRE STROBE |
| S | SMOKE DETECTOR |
| H | HEAT DETECTOR |

## FIXTURE COUNT REQUIREMENTS:

FIXTURE COUNTS

TOILETS:
48 OCCUPANTS = 1 REQUIRED

*PROVIDING: OCCUPANTS
(3) WATERCLOSETS (1,250): 1,250
TOTAL COUNT = 1,250 GREATER THAN 48

LAVATORIES:
48 OCCUPANTS = 1 REQUIRED

*PROVIDING: OCCUPANTS
(3) LAVATORIES (1,250): 2,40
TOTAL COUNT = 2,40 GREATER THAN 48

| | |
|---|---|
| OCCUPANCY GROUP | B |
| MAXIMUM OCCUPANTS PER FLOOR & TRAVEL DISTANCE | 150 OCC/ 78 FEET |
| WITHOUT AUTOMATIC SPRINKLER SYSTEM | 200 FT |
| WITH AUTOMATIC SPRINKLER SYSTEM | 300 FT |




## MANEUVERING CLEARANCES AT DOORS

SCALE: 1/4" = 1'-0"

client: Conception Clinic, 102 Main Street, Port Jefferson Station, NY

drawing title: Code Compliance Plan

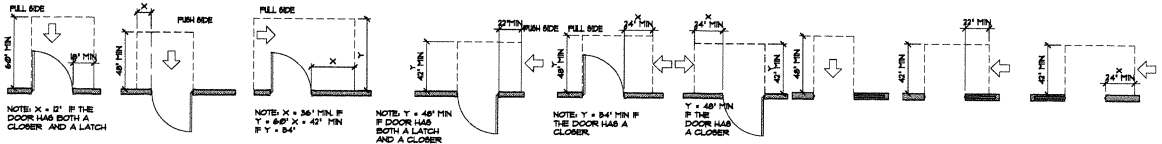consultants:

PeterCaradonna Architects
47 route 25a
east setauket, ny 11733
phone: 631.689.1120
fax: 631.689.2241
petercaradonna@aol.com

issued:

| # | DATE | ISSUE |
|---|---|---|
| | 1/26/12 | Building Permit |

revision:

| # | DATE | ISSUE |
|---|---|---|
| - | - | - |

architect seal:

| | |
|---|---|
| job no: | 11-303 |
| job name: | concepcion |
| date: | 2012 Jan. 26 |
| drawn by: | sh |
| scale: | as noted |
| drawing no: | CC1 |

PETER CARADONNA ARCHITECTS