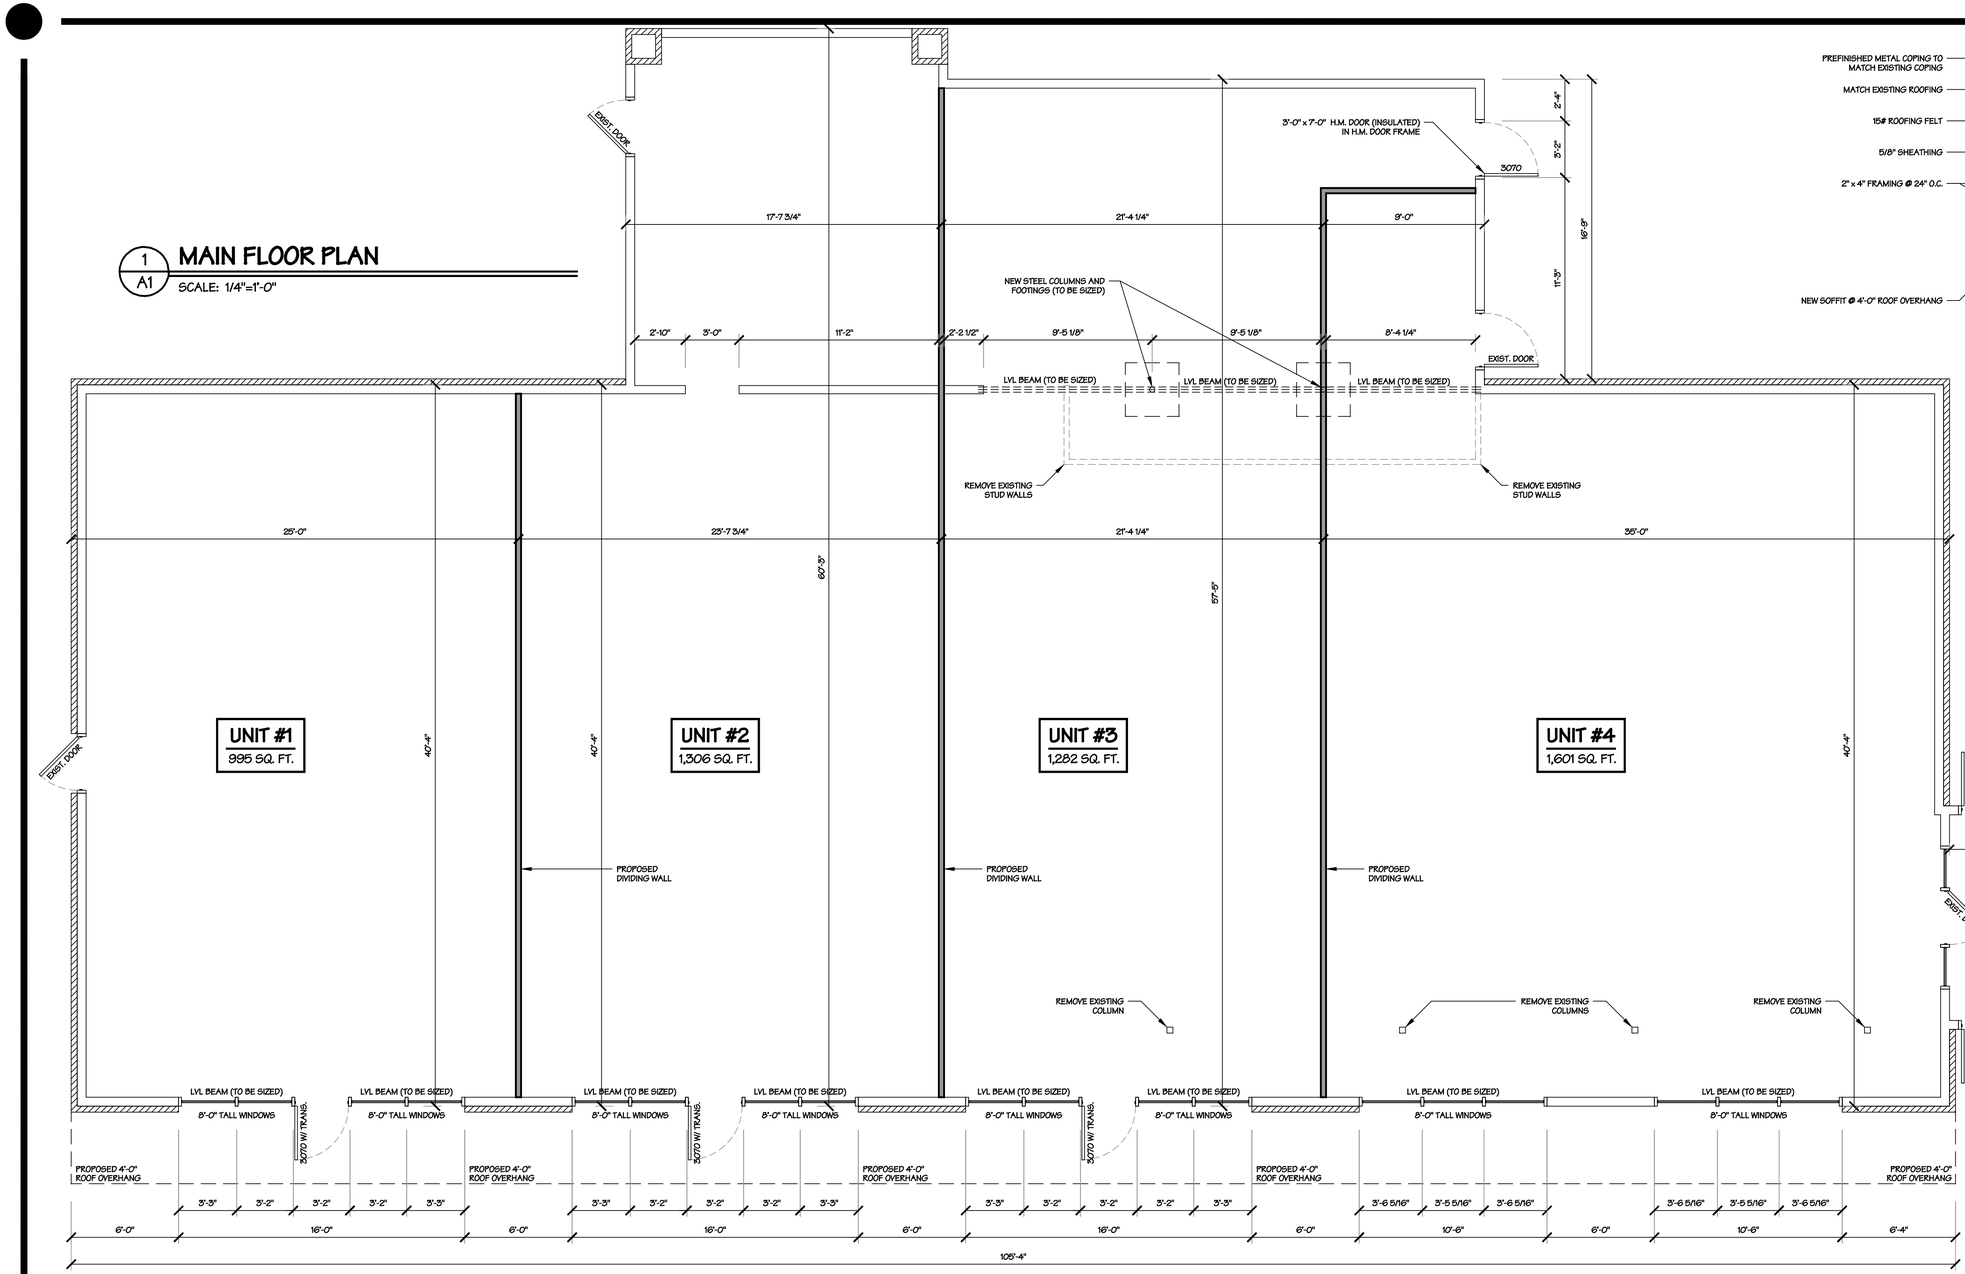

1 / A1 MAIN FLOOR PLAN

SCALE: 1/4"=1'-0"

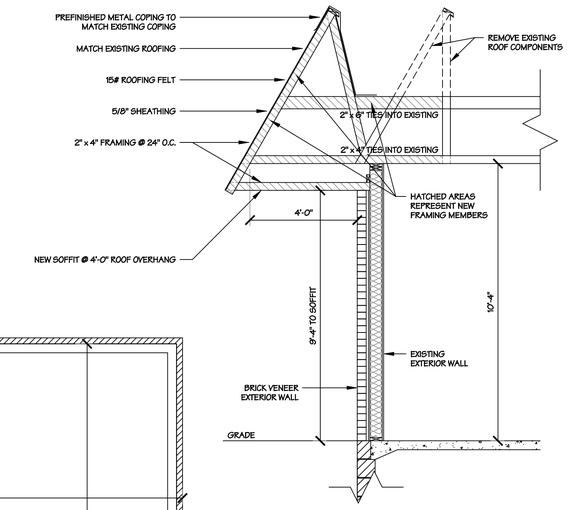

3 / A1 OVERHANG DETAIL

SCALE: 3/8"=1'-0"

2 / A1 FRONT ELEVATION

SCALE: 1/4"=1'-0"

DRAFTING solutions
Ph. (309) 799-9300 ▪ Fax (309) 799-9302

OGAD LLC.

4110 BLACKHAWK ROAD - ROCK ISLAND, ILLINOIS

RESIDENTIAL ▪ COMMERCIAL ▪ INDUSTRIAL ▪ AUTOCAD ▪ BLUEPRINTING

DATE:	10-12-11
PROJECT #:	DS 11-079
SCALE:	As Noted
DRAWN BY:	Doug Anderson
REVISIONS:	10-13-11
	10-14-11
	10-21-11

SHEET

A1

OF 1