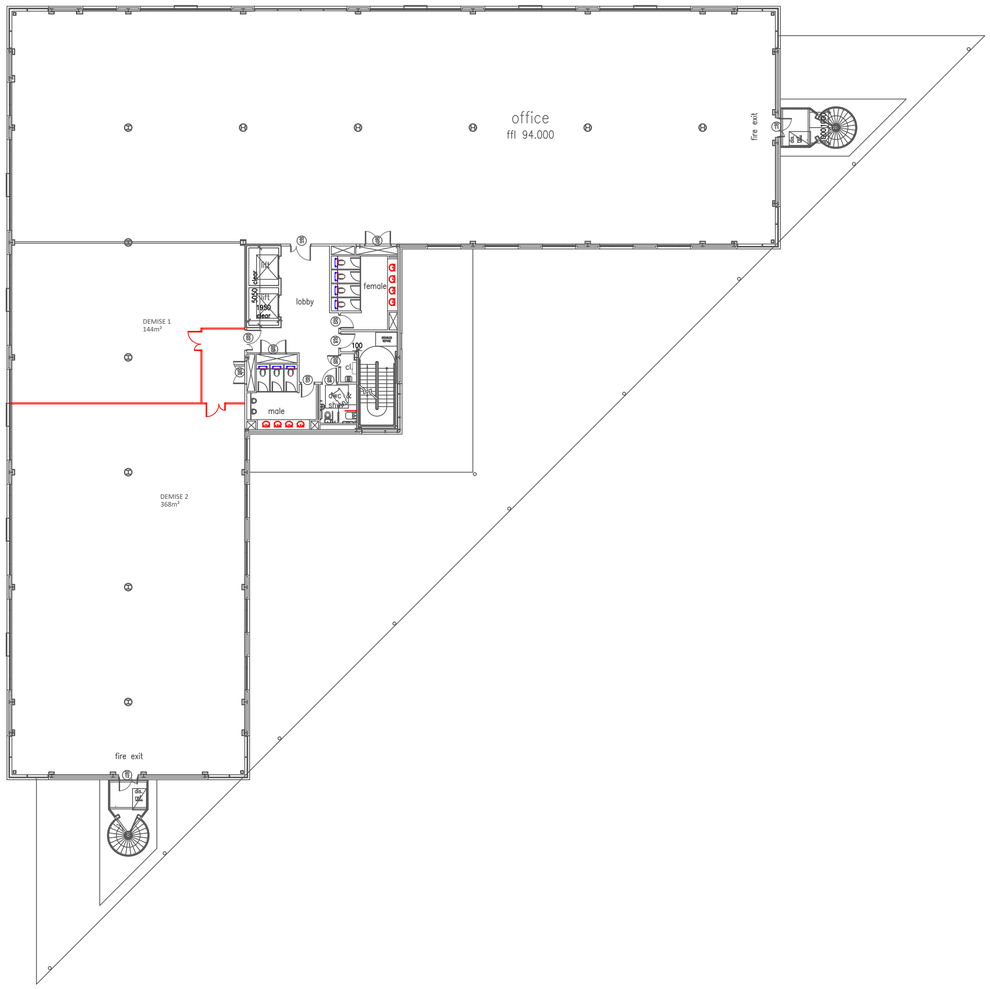

Notes: COPYRIGHT© OAKTREE INTERIORS LIMITED.
ALL RIGHTS RESERVED.
THIS DRAWING MAY NOT BE REPRODUCED IN ANY FORM OR BY ANY ELECTRONIC OR MECHANICAL MEANS IN PART OR IN FULL WITHOUT WRITTEN PERMISSION FROM OAKTREE INTERIORS LIMITED.

ALL DIMENSIONS TO BE CHECKED AND VERIFIED ON SITE BEFORE COMMENCEMENT OF ANY WORK. ANY DISCREPANCIES TO BE REPORTED.

Rev.	Date	Notes	By
A	4/3/25	Revisions to demise split	NB

Client	DAVIES & CO
Project No.	6182
Site Address	ALCHEMY BESSEMER ROAD WELWYN GARDEN AL7 1HE

CONCEPT

Drawing Title	GENERAL ARRANGEMENT DEMISE SPLIT
Drawing No.	6182_GA_2F
Drawn By NB	Date 10.02.25
Scale 1:200@A1	Revision No. A

Oaktree Interiors
Keepers Cottage, Bearwood Lakes Golf Club
Bearwood Rd, Wokingham, Berkshire, RG41 4SJ
Tel: 0345 2186955
www.oaktreeoffice.com