FLOOR PLAN

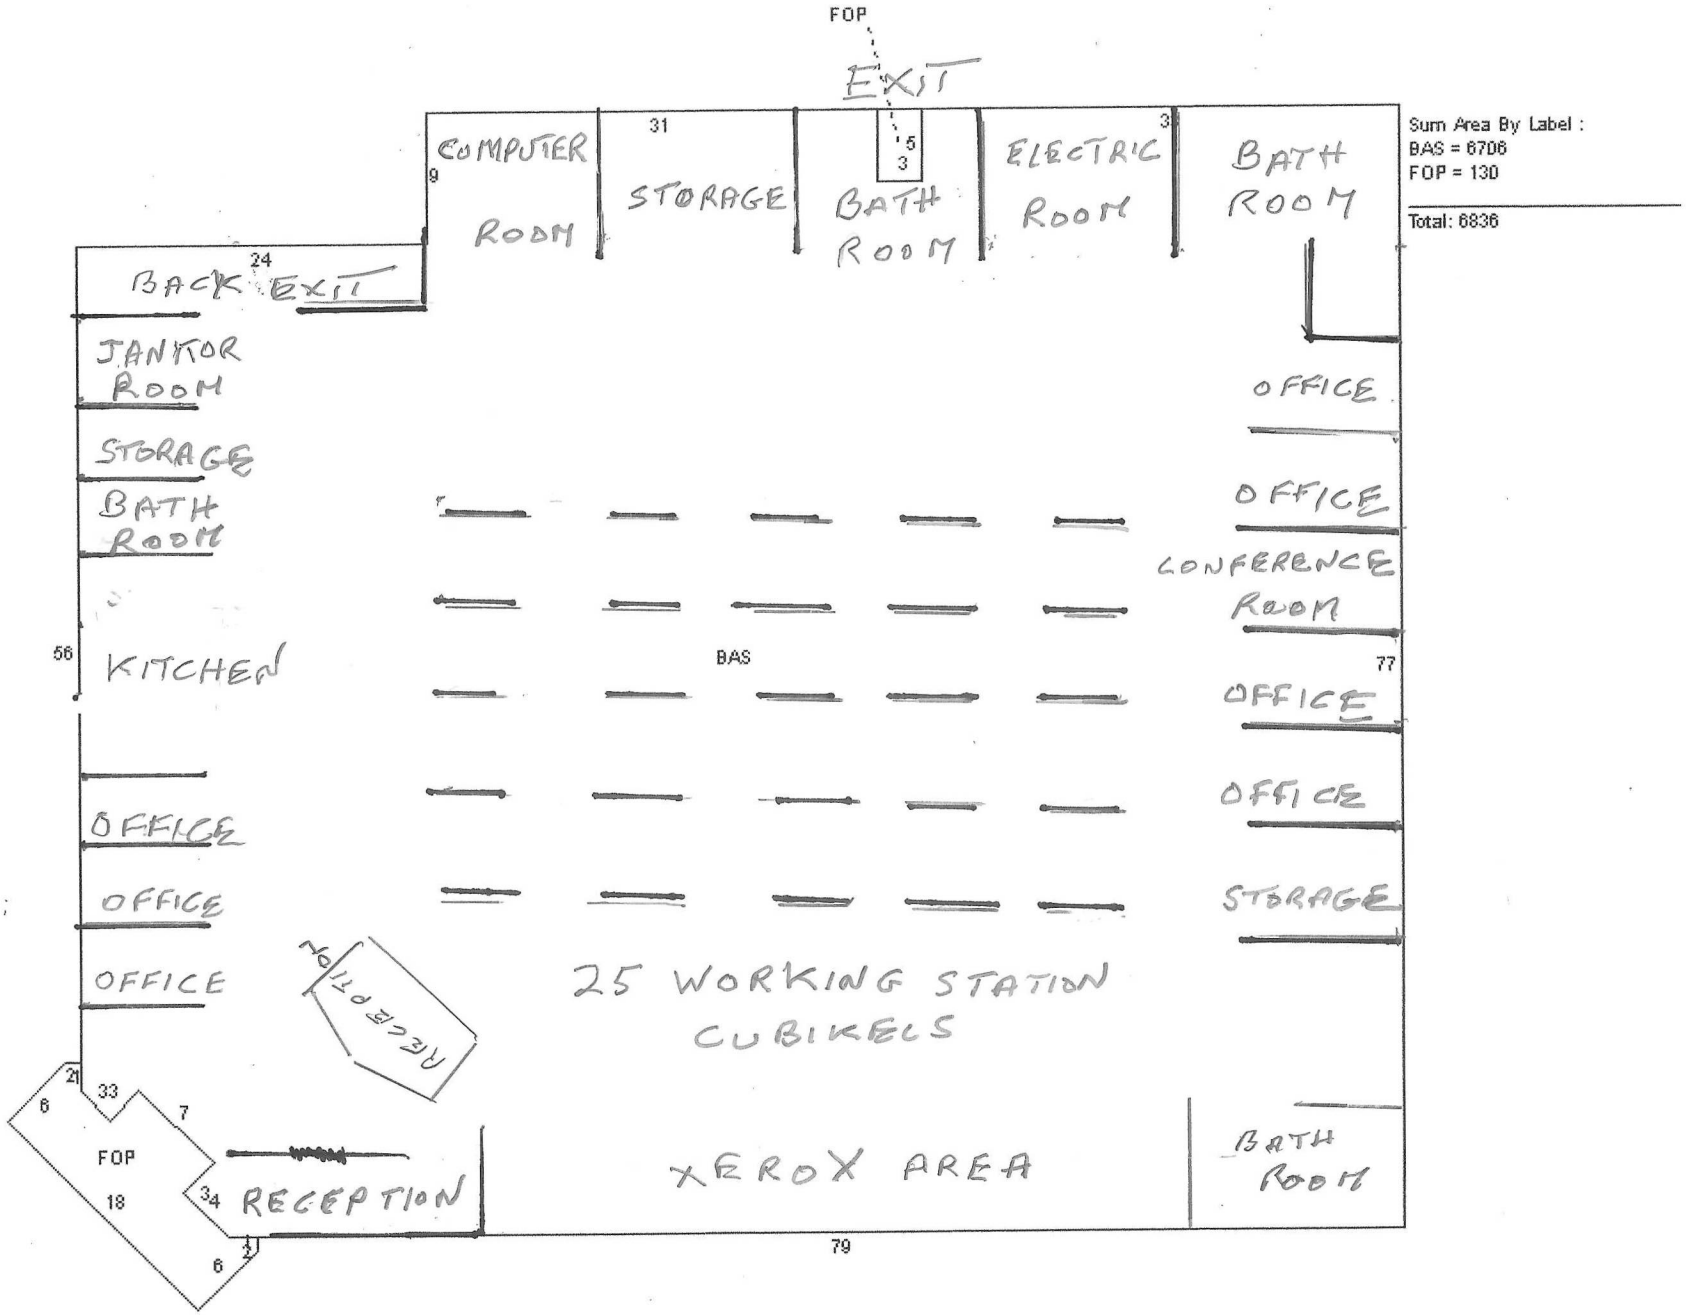
FOP
EXIT
COMPUTER ROOM
STORAGE
BATH ROOM
ELECTRIC ROOM
BATH ROOM
BACK EXIT
JANITOR ROOM
STORAGE
BATH ROOM
KITCHEN
OFFICE
OFFICE
OFFICE
OFFICE
OFFICE
OFFICE
CONFERENCE ROOM
OFFICE
OFFICE
STORAGE
BAS
25 WORKING STATION CUBIKELS
RECEPTION
FOP
RECEPTION
XEROX AREA
BATH ROOM
Sum Area By Label :
BAS = 6706
FOP = 130
Total: 6836