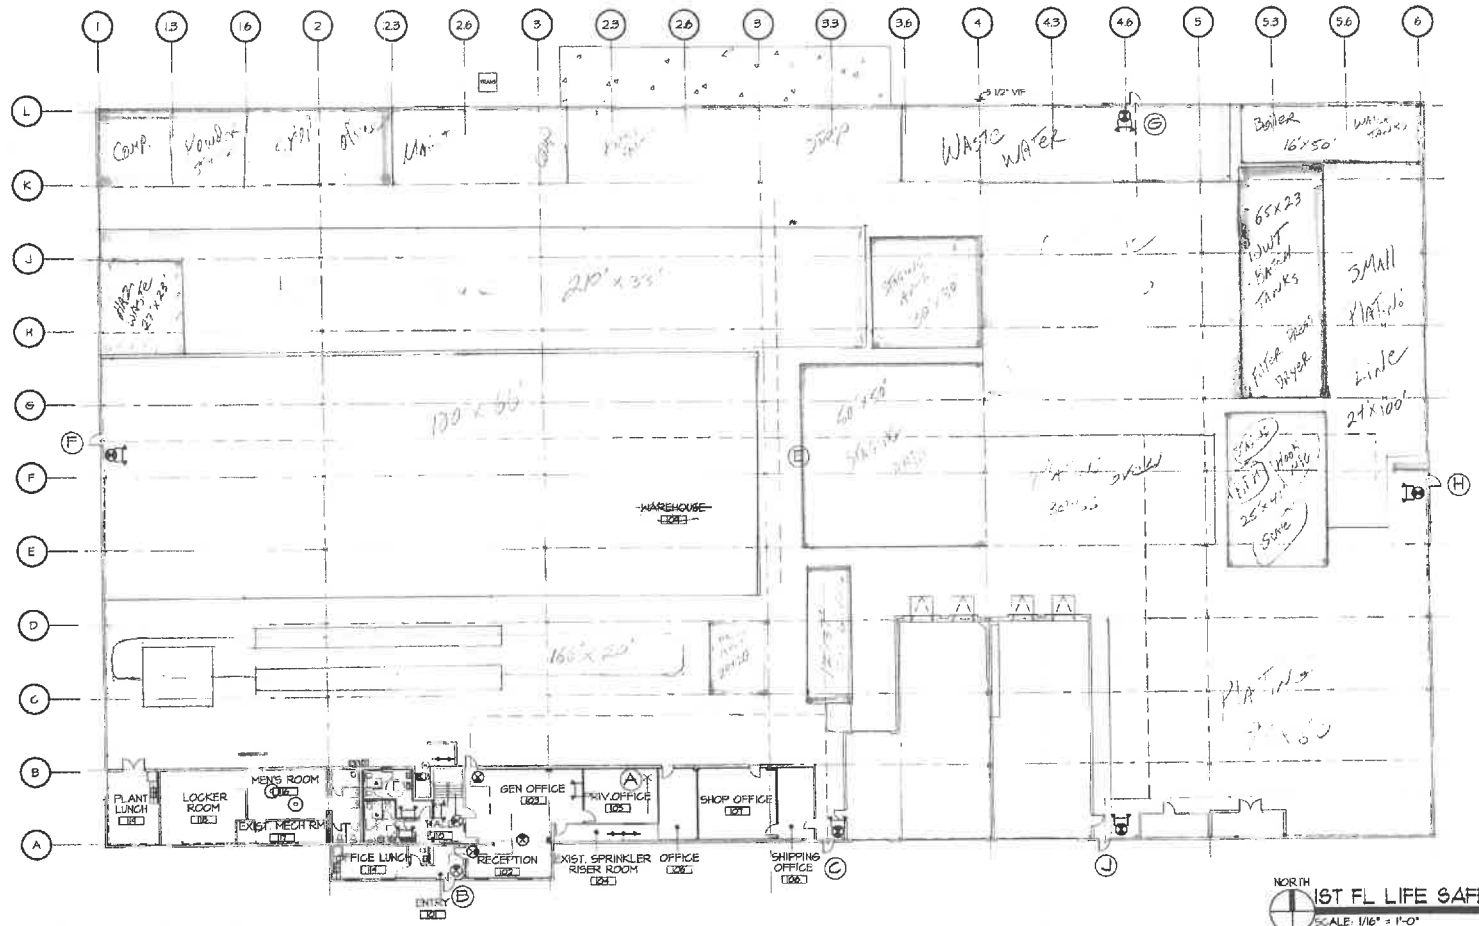


NORTH

1ST FL LIFE SAFETY PLAN (1 / LS1.01)

SCALE: 1/16" = 1'-0"

## EXITING REQUIREMENTS - OFFICE

| | |
|---|---|
| MINIMUM NUMBER REQUIRED (PER TABLE 1004.2.1 ): | 1 |
| ACTUAL PROVIDED: | 2 |
| MAXIMUM TRAVEL DISTANCE (PER TABLE 1004.2.4): | 300'-0" |
| ACTUAL TRAVEL DISTANCE: | 223'-0" |
| EGRESS WIDTH PER OCCUPANT, DOORS (PER TABLE 1005.2.3 OR MINIMUM 32" PER PER SECTION 1003.3.1.1): | |
| MINIMUM WIDTH REQUIRED: 31 OCC. X 0.15" = | 32" |
| ACTUAL WIDTH PROVIDED: | 72" |
| EGRESS WIDTH PER OCCUPANT, STAIRS (PER TABLE 1005.2.3 OR MINIMUM 44" PER SECTION 1003.3.3.): | |
| MINIMUM WIDTH REQUIRED: 15 OCC. X 0.2" = | 44" |
| ACTUAL WIDTH PROVIDED: | 48" |

## EXITING REQUIREMENTS - WAREHOUSE

| | |
|---|---|
| MINIMUM NUMBER REQUIRED (PER TABLE 1005.2.1 ): | 2 |
| ACTUAL PROVIDED: | 5 |
| MAXIMUM TRAVEL DISTANCE (PER TABLE 1004.2.4): | 250'-0" |
| ACTUAL TRAVEL DISTANCE: | 141'-3" |
| EGRESS WIDTH PER OCCUPANT, DOORS (PER TABLE 1005.2.3 OR MINIMUM 32" PER PER SECTION 1003.3.1.1): | |
| MINIMUM WIDTH REQUIRED: 120 OCC. X 0.15" = | 32" |
| ACTUAL WIDTH PROVIDED: | 180" |




NORTH

2ND FL LIFE SAFETY PLAN (2 / LS1.01)

SCALE: 1/16" = 1'-0"

## EXIT TRAVEL DISTANCES:
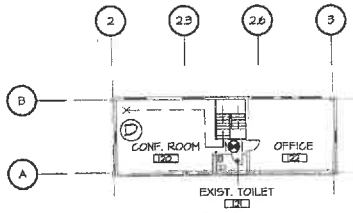
| | |
|---|---|
| A → B - 62'-11" | E → G - 140'-1" |
| A → C - 211'-4" | E → H - 141'-3" |
| D → B - 115'-2" | E → J - 139'-6" |
| D → C - 223' | |
| E → C - 125'-4" | |
| E → F - 164'-6" | |

## LEGEND:

- EXISTING WALL
- NEW WALL
- EXIT LIGHT W/ 1 1/2 HOUR BATTERY BACK-UP
- EMERGENCY LIGHT W/ 1 1/2 HR BATTERY BACK-UP
- KEYNOTES
- PROPOSED EXIT ACCESS ROUTE
- COMBINATION UNIT: EXIT LIGHT/EMERGENCY LIGHT W/ 1 1/2 HOUR BATTERY BACK-UP

## GENERAL NOTES:

1. PLAN COMPLIES WITH CODE ALLOWABLE MAXIMUM TRAVEL DISTANCE. REFER TO COVER SHEET FOR CODE REQUIREMENTS.

2. GENERAL CONTRACTOR TO VERIFY ALL EXISTING FIRE PROTECTION AND LIFE SAFETY CONDITIONS IN THE AREA OF WORK. GENERAL CONTRACTOR TO MAKE ANY NECESSARY CHANGES DUE TO THE NEW CONSTRUCTION AS REQUIRED BY APPLICABLE CODES AND (VILLAGE) OF ADDISON AMENDMENTS.

3. EQUIPMENT & RACKING LAYOUT BY TENANT UNDER SEPARATE PERMIT. TENANT WILL BE RESPONSIBLE FOR ALL LIFE SAFETY MODIFICATIONS/ UPGRADES DUE TO THEIR EQUIPMENT, LAYOUT, & RACKING.

DRAWINGS COPYRIGHT, 2006 DESIGNHAUS INC
THESE DRAWINGS ARE PROTECTED UNDER SECTION 102 OF THE COPYRIGHT ACT, 17 U.S.C.

| | | | |
|---|---|---|---|
| SHEET TITLE: | LIFE SAFETY PLAN | | |
| DRAWN BY: | MKH | CHECKED BY: | SJA |

designhaus inc architecture
1020 silk grove town center elk grove village, illinois 60007
p: 847.593.5010 f: 847.593.5012 www.dhsarch.com

STATE OF ILLINOIS MICHAEL W. HARTL

# 136 COMMERCIAL PHASE II

REA COMMERCIAL REAL ESTATE / GREYSTONE ASSOCIATES
136 COMMERCIAL
ADDISON, IL 60101

| DESCRIPTION | PERMIT |
|---|---|

PROJECT NO: 06.016

SHEET NO: LS1.01

W:\000000197.2dc\102506.JOB Wednesday, October 25, 2006 G:\2006\06013\Plot Files\phase-2_permit_rev-1_102506LS1_01-Life-Safety-Plan-LS1-01.PLT