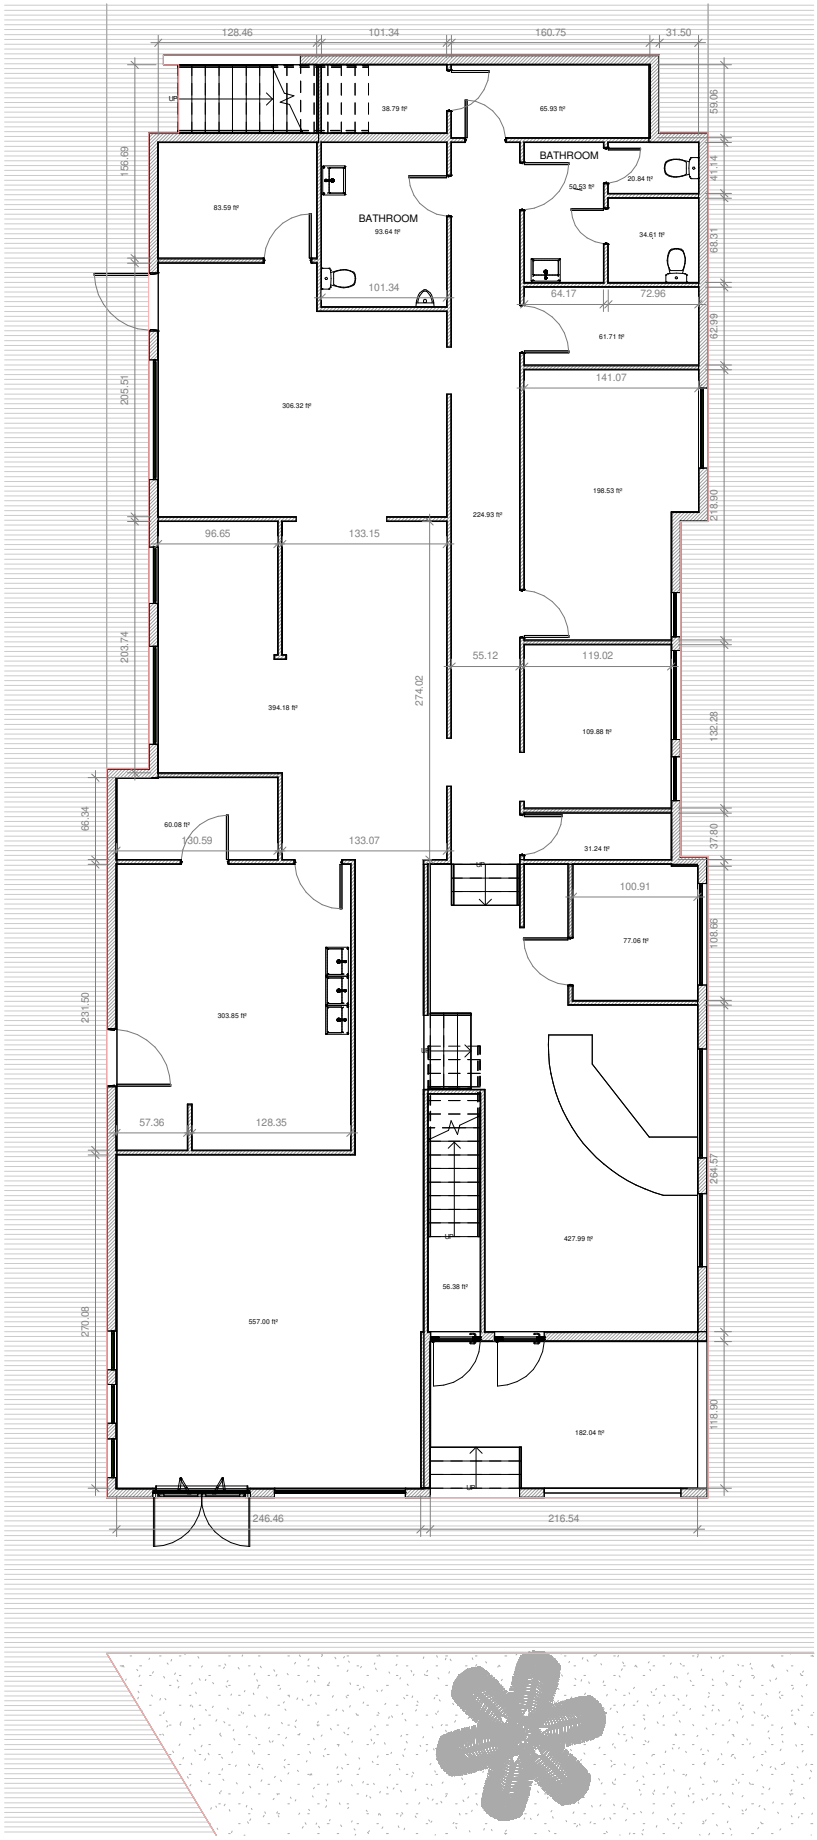

01	02	03	04
	EXISTING FLOOR PLAN		SHEET
MIAMI-DADE COUNTY	ACHITECTURE 1 st FLOOR PLAN 819 5th Street, Miami Beach, Florida, EE. UU.		PLAN Nº: A-01
CLIENT: Leslie Cooper	Scale: 1 : 100	DATE: 04/09/2025	

02