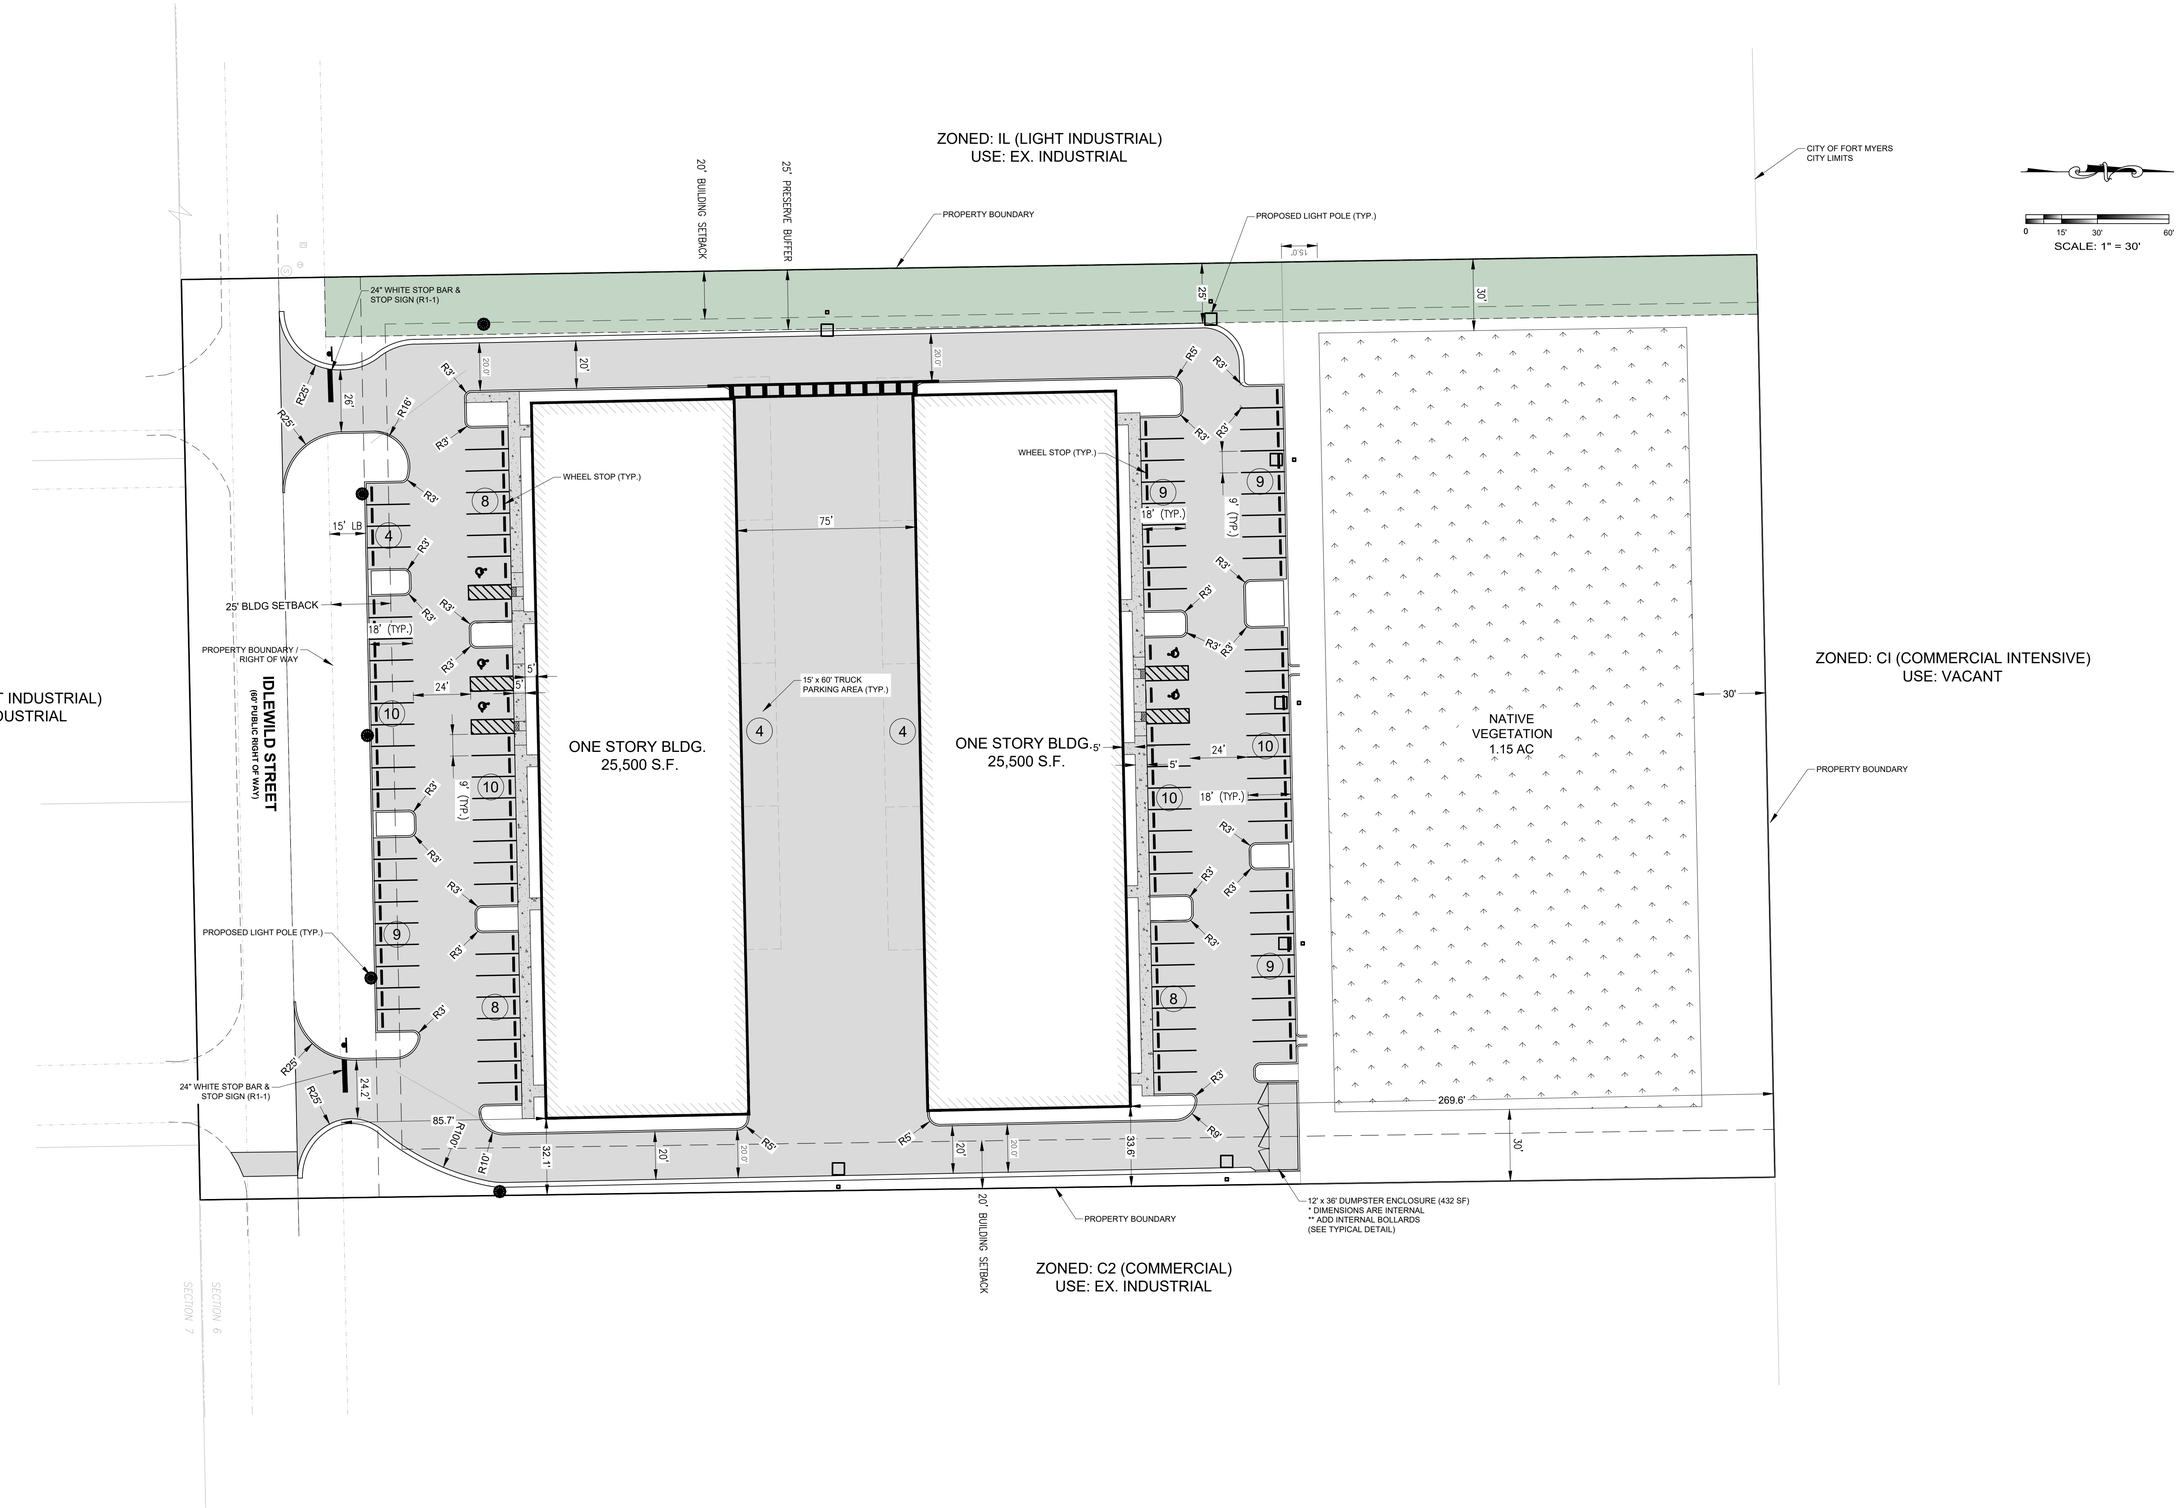

Revision	Date	Description

ALL ELEVATIONS REFERENCE NAVD88 VERTICAL DATUM. APPROXIMATE CONVERSION FOR PROJECT AREA: NAVD88 + 1.211 = NGVD29
ANY DATA CONVERSIONS SHOULD BE CONFIRMED BY A LICENSED SURVEYOR PRIOR TO USE.

...G:\projects\MCIDO\Civil\01DWGS\SubmittalTypeDO\SITE SIGNING AND MARKING PLAN.dwg,7/8/2025 4:20 PM AALSUP

Blueshore Engineering
BUILT ON INTEGRITY

4933 North Tamiami Trail, Suite 201,
Naples, Florida 34103
Office: 239.488.5629
Certificate of Authorization: 38057
www.BlueShoreEngineering.com

IDLEWILD COMMERCIAL FLEX SITE

SITE, SIGNAGE AND MARKING PLAN

JEREMIAH DEFORGE, P.E.
FLORIDA P.E. LICENSE NO. 93943

Submittal:	DO
Date:	11/2024
Project No:	MCIDO
Sheet No:	4 of 18