Existing Walls

Proposed 6" Thick Dry Wall

New Door

Dual Data (by Others)

Quad (Wall Fixture)

L21-30 30Amps 3-Phase (Wall Fixture)

Quad (Ceiling Mounted)

L21-30 30Amps 3-Phase (Ceiling Mounted)

PRG

| No. | Description | Date |
|---|---|---|
| | | |

PRG

5700 Highlands Pkwy SE,
Smyrna, GA 30082

FIRST FLOOR LAYOUT

| | |
|---|---|
| Project Number | Project Number |
| Date | Issue Date |
| Drawn By | Author |
| Checked By | Checker |

A100

Scale: 3/16" = 1'-0" @ A0

2/2/2022 6:00:15 PM

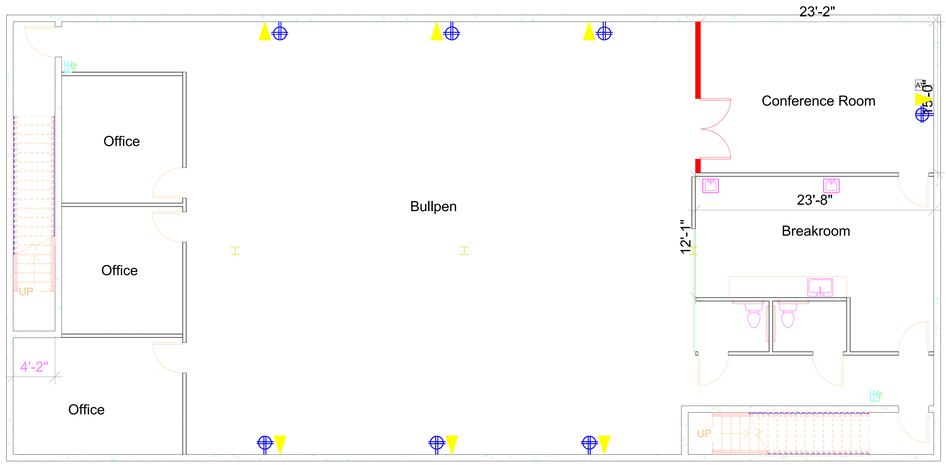


Existing Walls

Proposed 6" Thick Dry Wall

New Door

Dual Data (by Others)

Quad (Wall Fixture)

L21-30 30Amps 3-Phase (Wall Fixture)

Quad (Ceiling Mounted)

L21-30 30Amps 3-Phase (Ceiling Mounted)

PRG

| No. | Description | Date |
|---|---|---|
| | | |

PRG

5700 Highlands Pkwy SE,
Smyrna, GA 30082

SECOND FLOOR LAYOUT

| | |
|---|---|
| Project Number | Project Number |
| Date | Issue Date |
| Drawn By | Author |
| Checked By | Checker |

A200

Scale 3/16" = 1'-0" @ A0

2/2/2022 6:00:15 PM