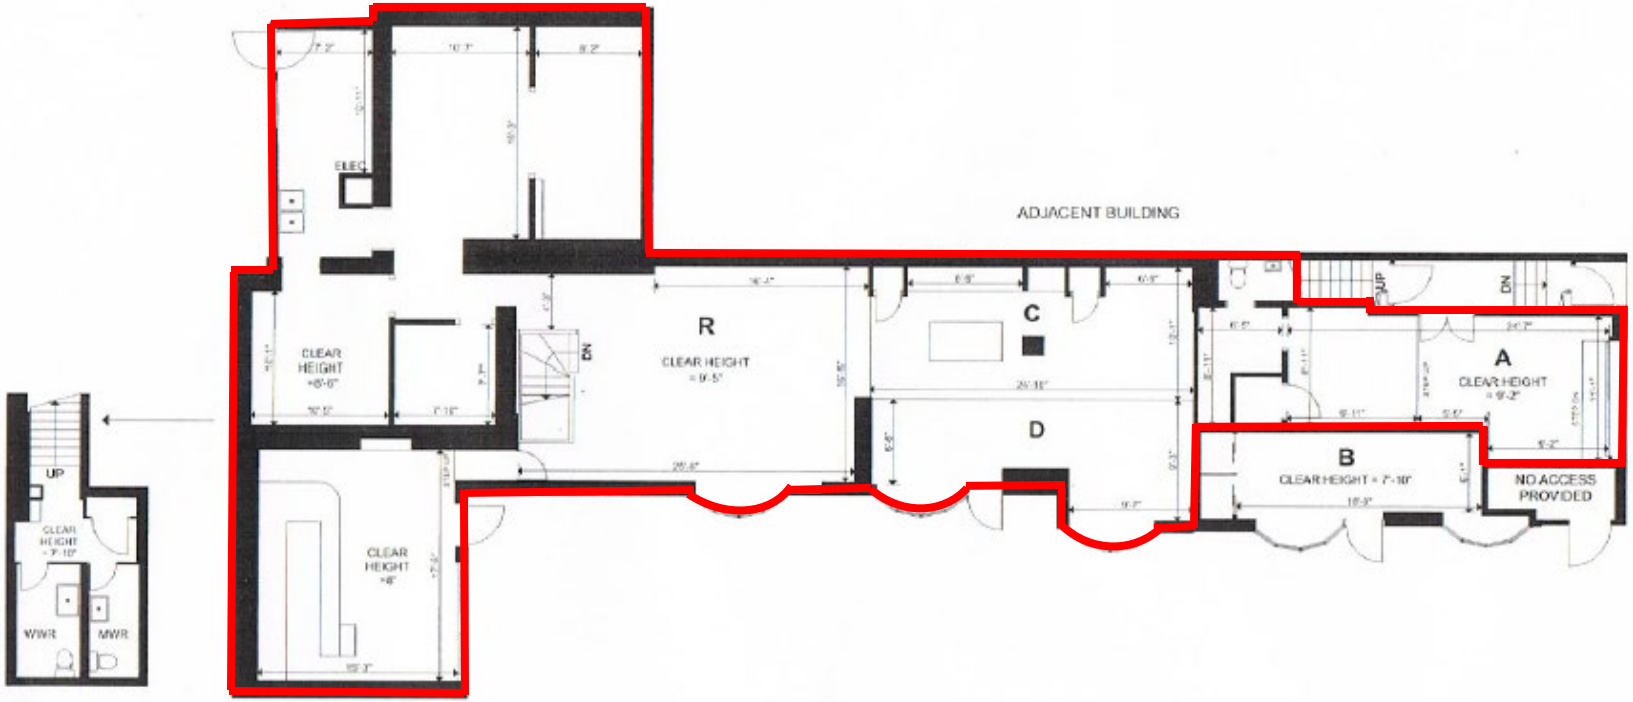
ADJACENT BUILDING
ELEC
CLEAR HEIGHT =8'-6"
R
CLEAR HEIGHT = 9'-5"
DN
C
D
A
CLEAR HEIGHT = 9'-2"
UP
DN
B
CLEAR HEIGHT = 7'-10"
NO ACCESS PROVIDED
CLEAR HEIGHT =8'
UP
CLEAR HEIGHT = 7'-10"
WWR
MWR