AF 31924

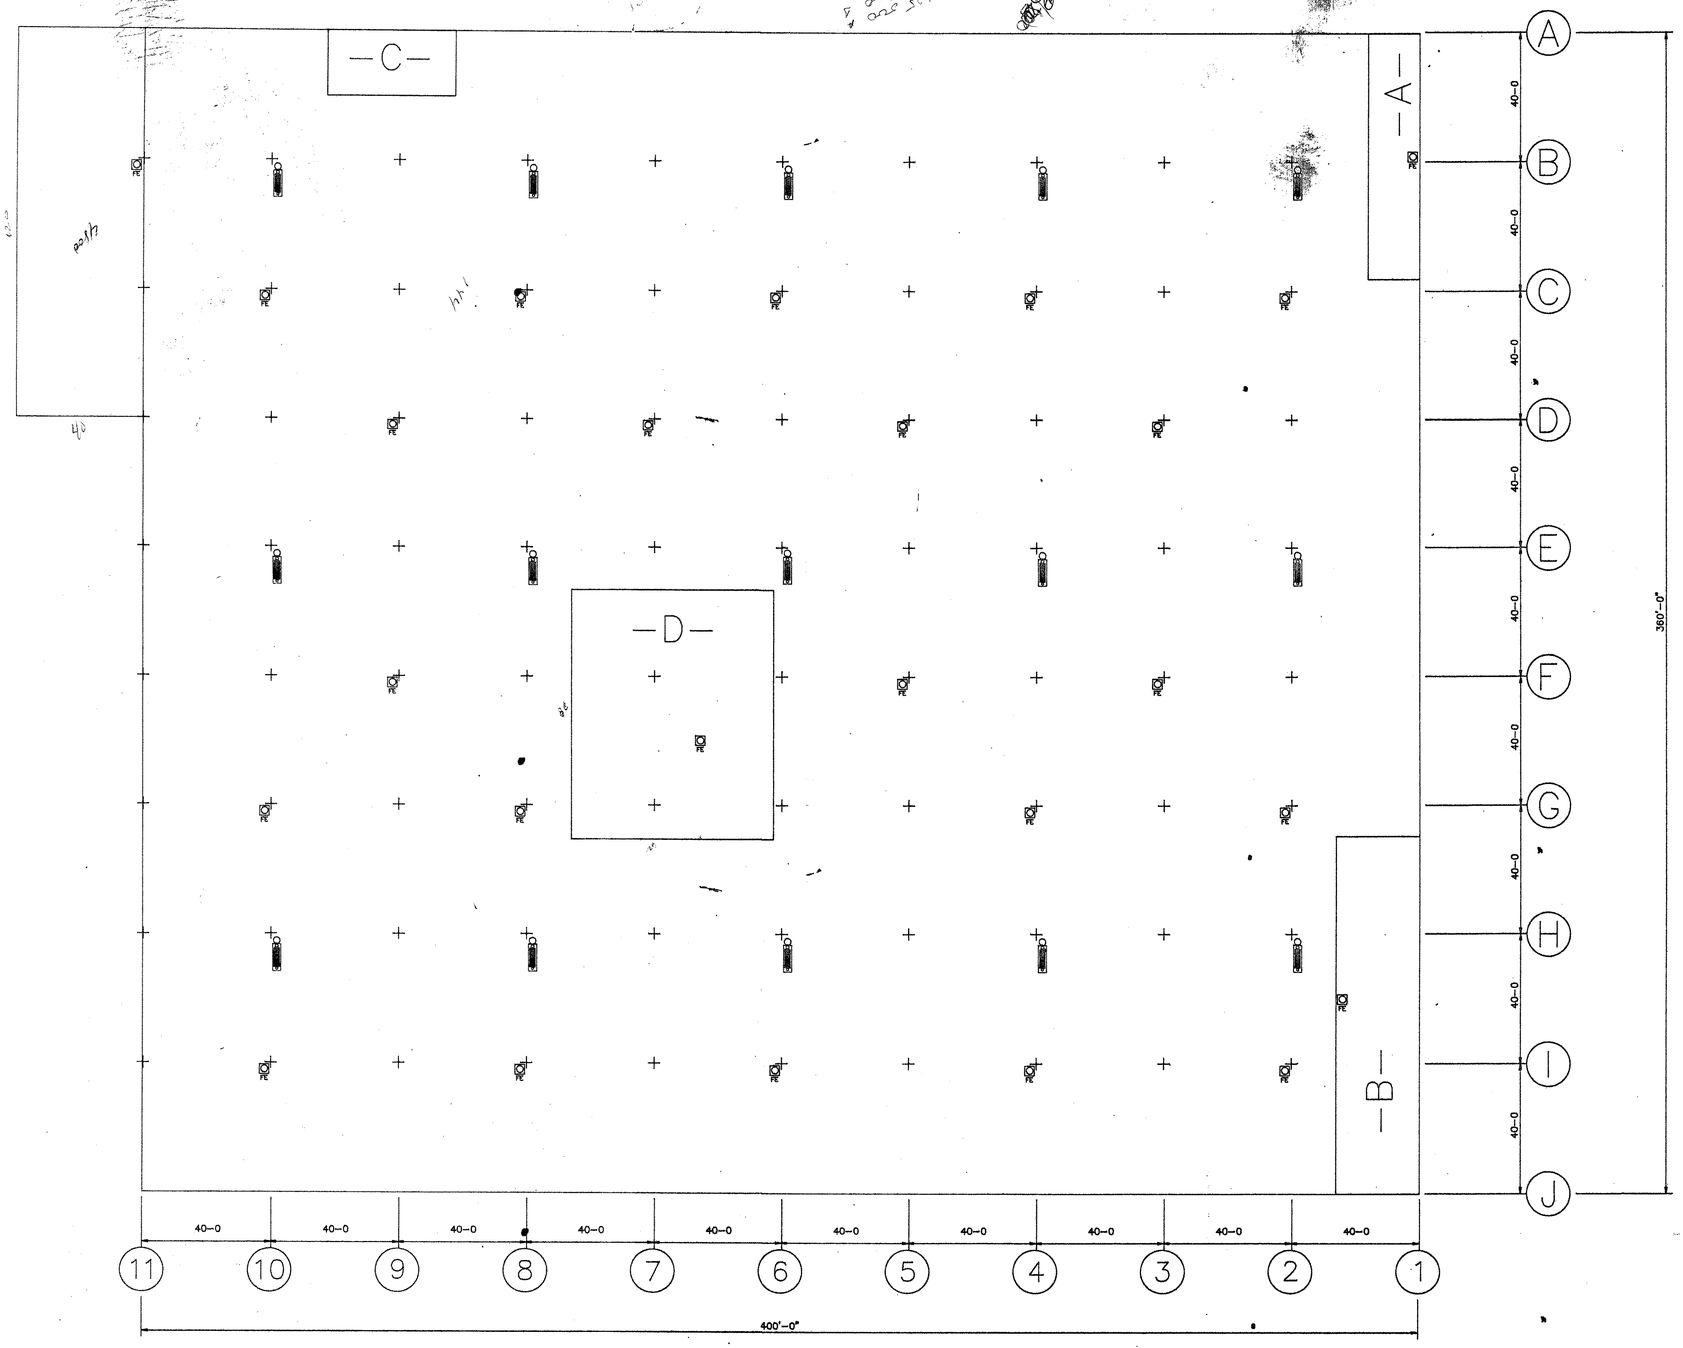

SYMBOLS LEGEND

2A:10BC RATED MULTI-PURPOSE DRY CHEMICAL FIRE EXTINGUISHER FOR EVERY 6000 SQ.FT. OF FLOOR SPACE WITH NO MORE THAN 75 FT. TRAVEL DISTANCE.

1-1/2" HOSE RACK WITH 100 FT. OF LINED HOSE AND A ADJUSTABLE NOZZLE. THE STATIONS ARE BASED FOR ONE EVERY 10,000 SQ.FT. OF FLOOR AREA.

THE HOSE SYSTEM IS INTERCONNECTED WITH ALL THREE OVERHEAD SYSTEMS.

1/2" BRASS UPRIGHTS
165 DEGREE TEMPERATURE

1/2" CHROME PENDENTS
165 DEGREE TEMPERATURE

HOSE STATION & FIRE EXTINGUISHER FLOOR PLAN

MEAD Loss Control Consultants
Approved ✓
Not Approved
Subject to Comments Dated 6/27/88
By Robert F. Baldwin

TYPE	SIZE	DEG	NO.
TOTAL SPRKS. THIS SHEET			Ø
TOTAL SPRKS. THIS JOB			

FIRETROL INC.
1031 C Wilkesboro Blvd
Post Office Box 1860
Lenoir, N. C. 28645

DANA CORP. BRISTOL VIRGINIA

FIRE HOSE STATION & EXTINGUISHER PLACEMENT

SCALE	DATE	DRWN. BY	JOB NO.	DWG. NO.
	6 JUNE 88	BOB TS	88006	3 of 8